MAP 6 - PROPOSED ELEVATIONS

NORTH ELEVATION
SCALE 1 : 150

SOUTH ELEVATION
SCALE 1 : 150
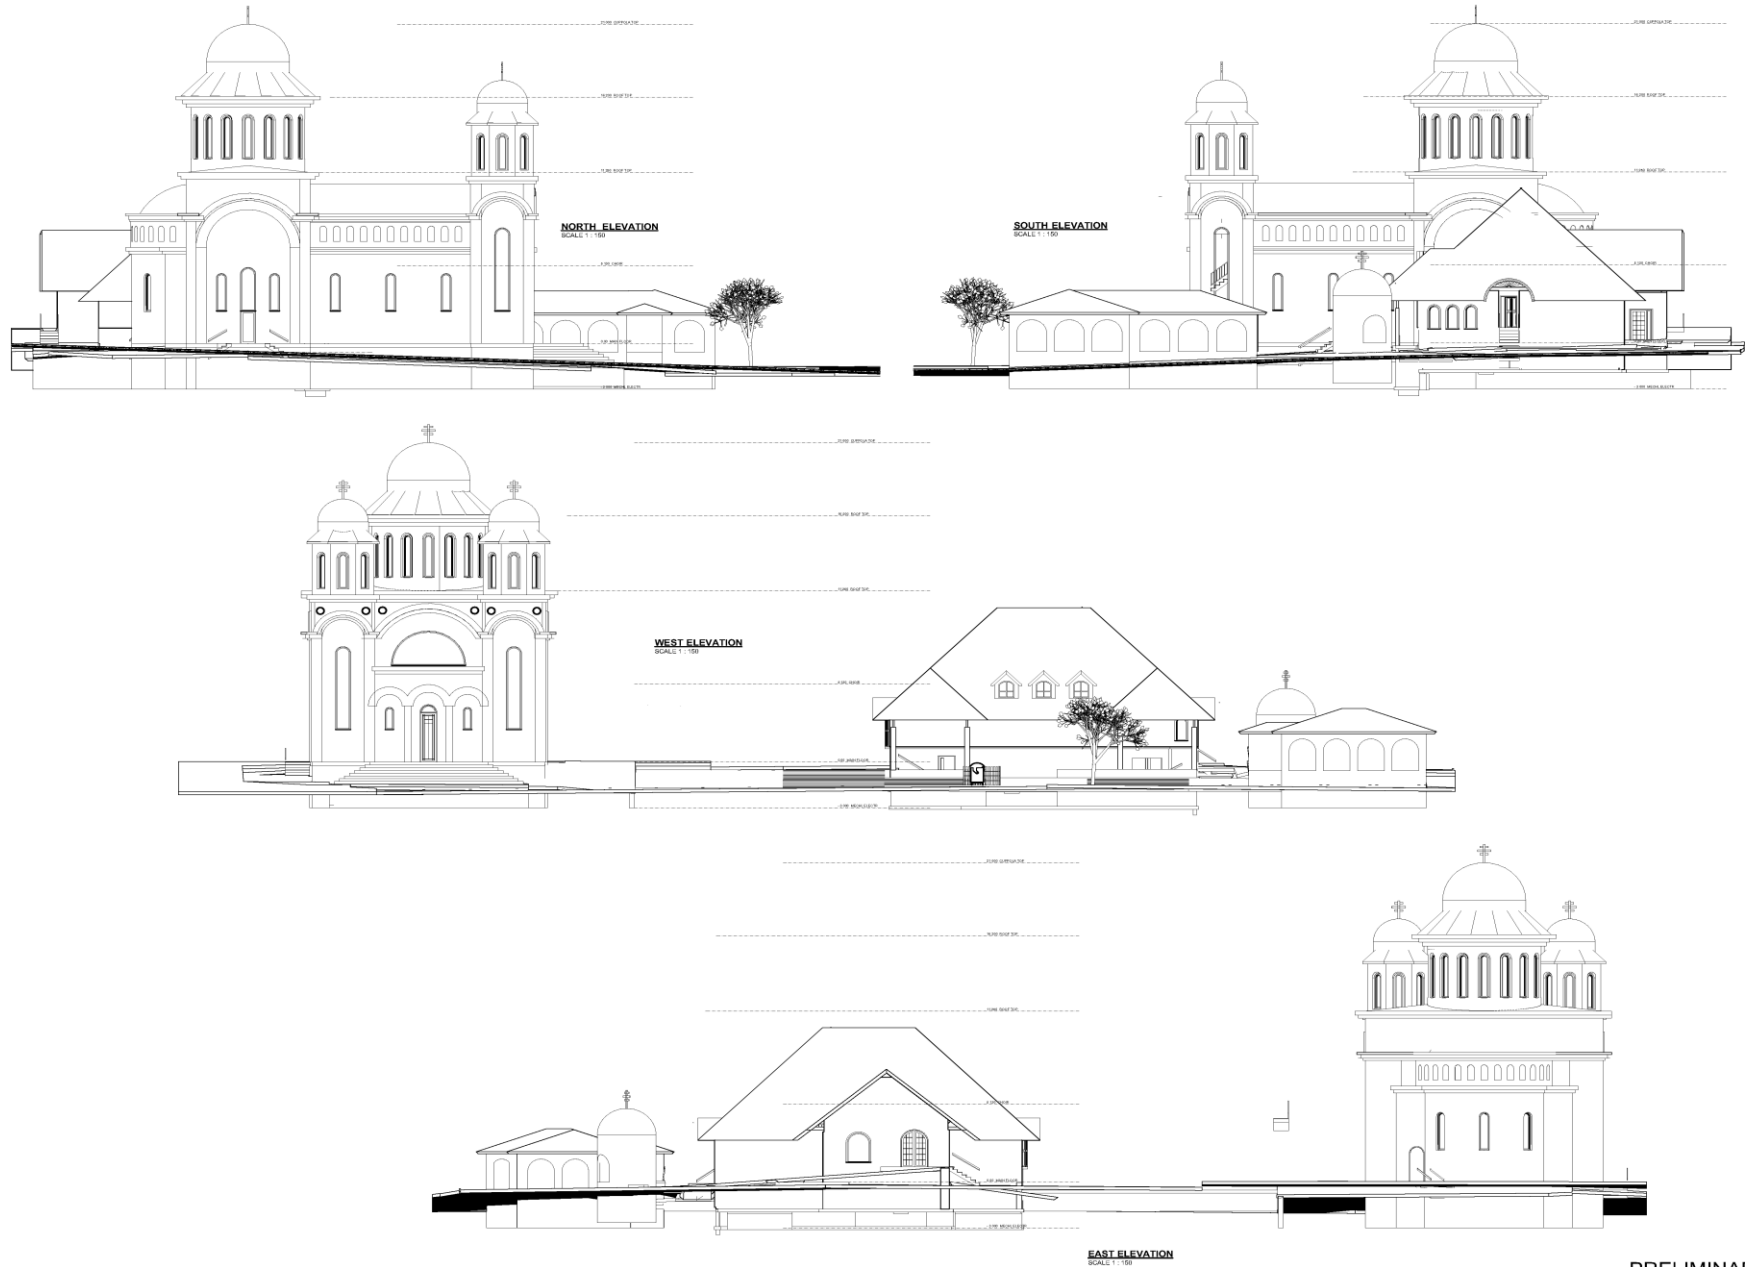
WEST ELEVATION
SCALE 1 : 150

EAST ELEVATION
SCALE 1 : 150

PRELIMINAL

BLOCK 24

FILE No. D02-18019

AD/SS SRPRS.19.148

**CITY OF RICHMOND HILL
PLANNING AND REGULATORY
SERVICES DEPARTMENT**