
MAP 8 - PROPOSED NORTH AND SOUTH ELEVATIONS

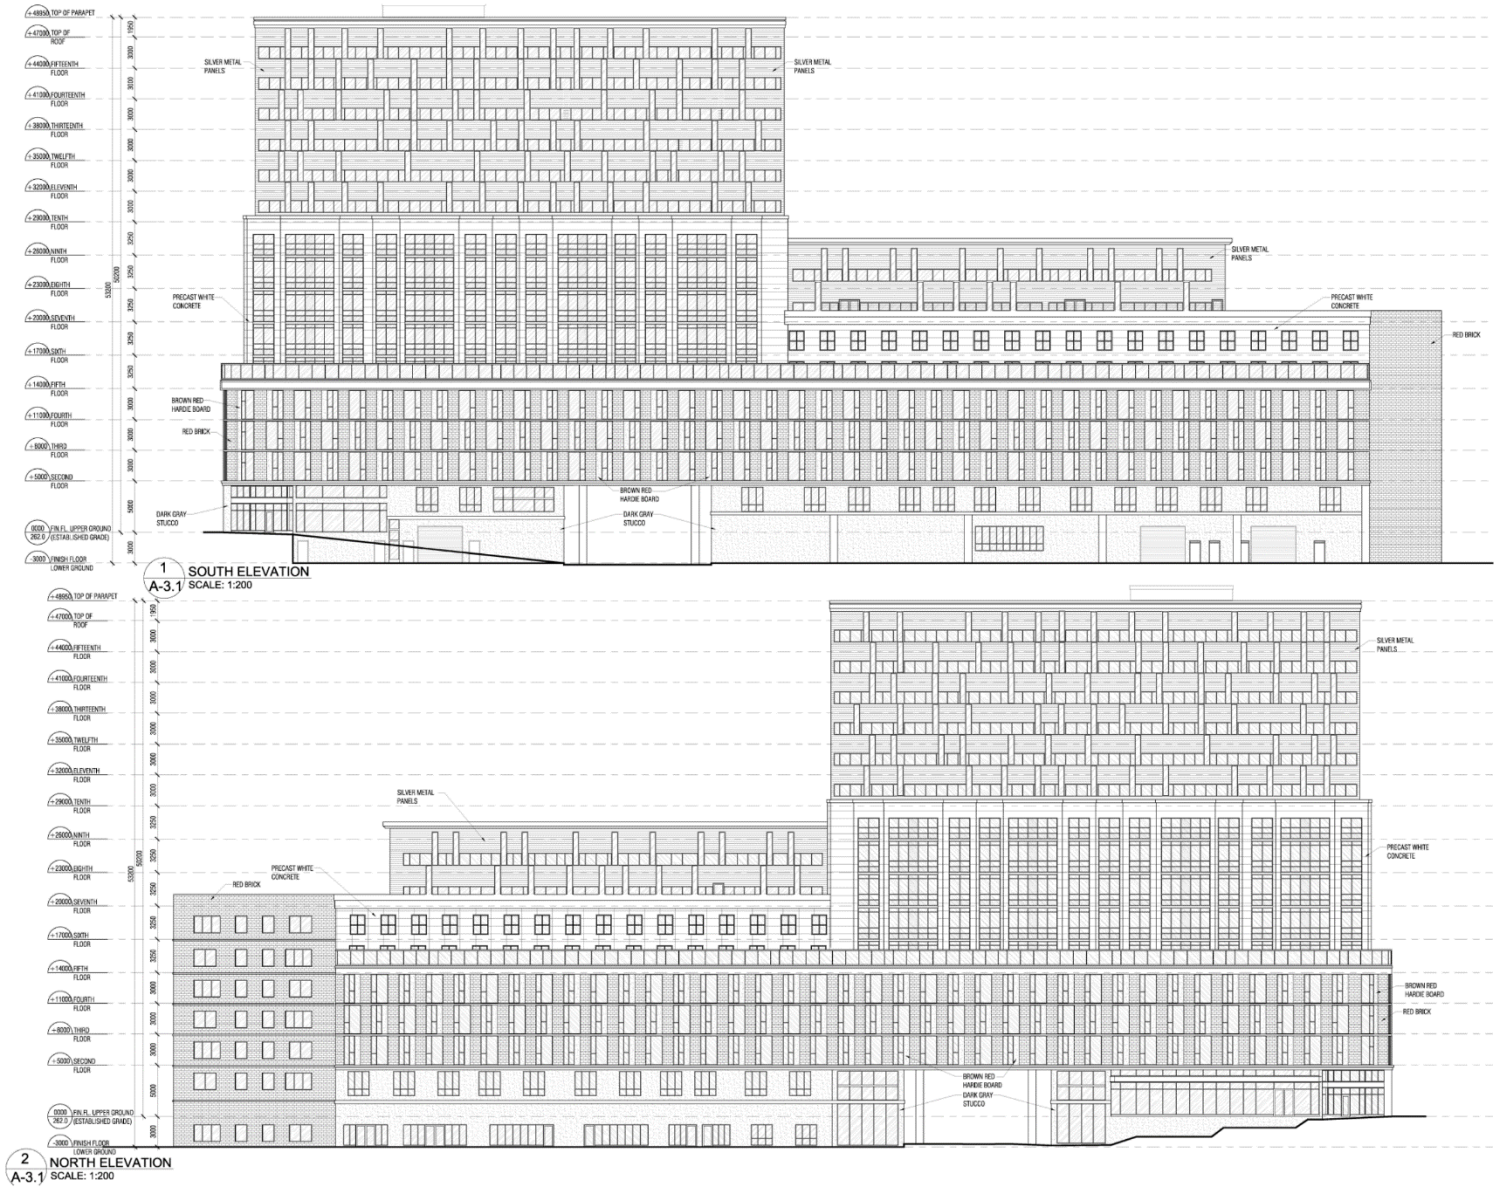

11283 Yonge Street

BLOCK 15 **File Nos. D01-21009 and D02-21018**

KG/RG SRPI.22.006

CITY OF RICHMOND HILL
PLANNING AND INFRASTRUCTURE DEPARTMENT

Path: \\richmondhill.local\divisions\IT\GIS\IT\Logs and Metrics\Requests\2021\20211124_AL_BLK15_D01-21009_D02-21018_SRPI_22_006_Ticket533791\Tools\D01-18003_D02-18013\D01-18003-D02-18013.aprx