MAP 10 - REVISED EAST AND WEST ELEVATIONS (2019)

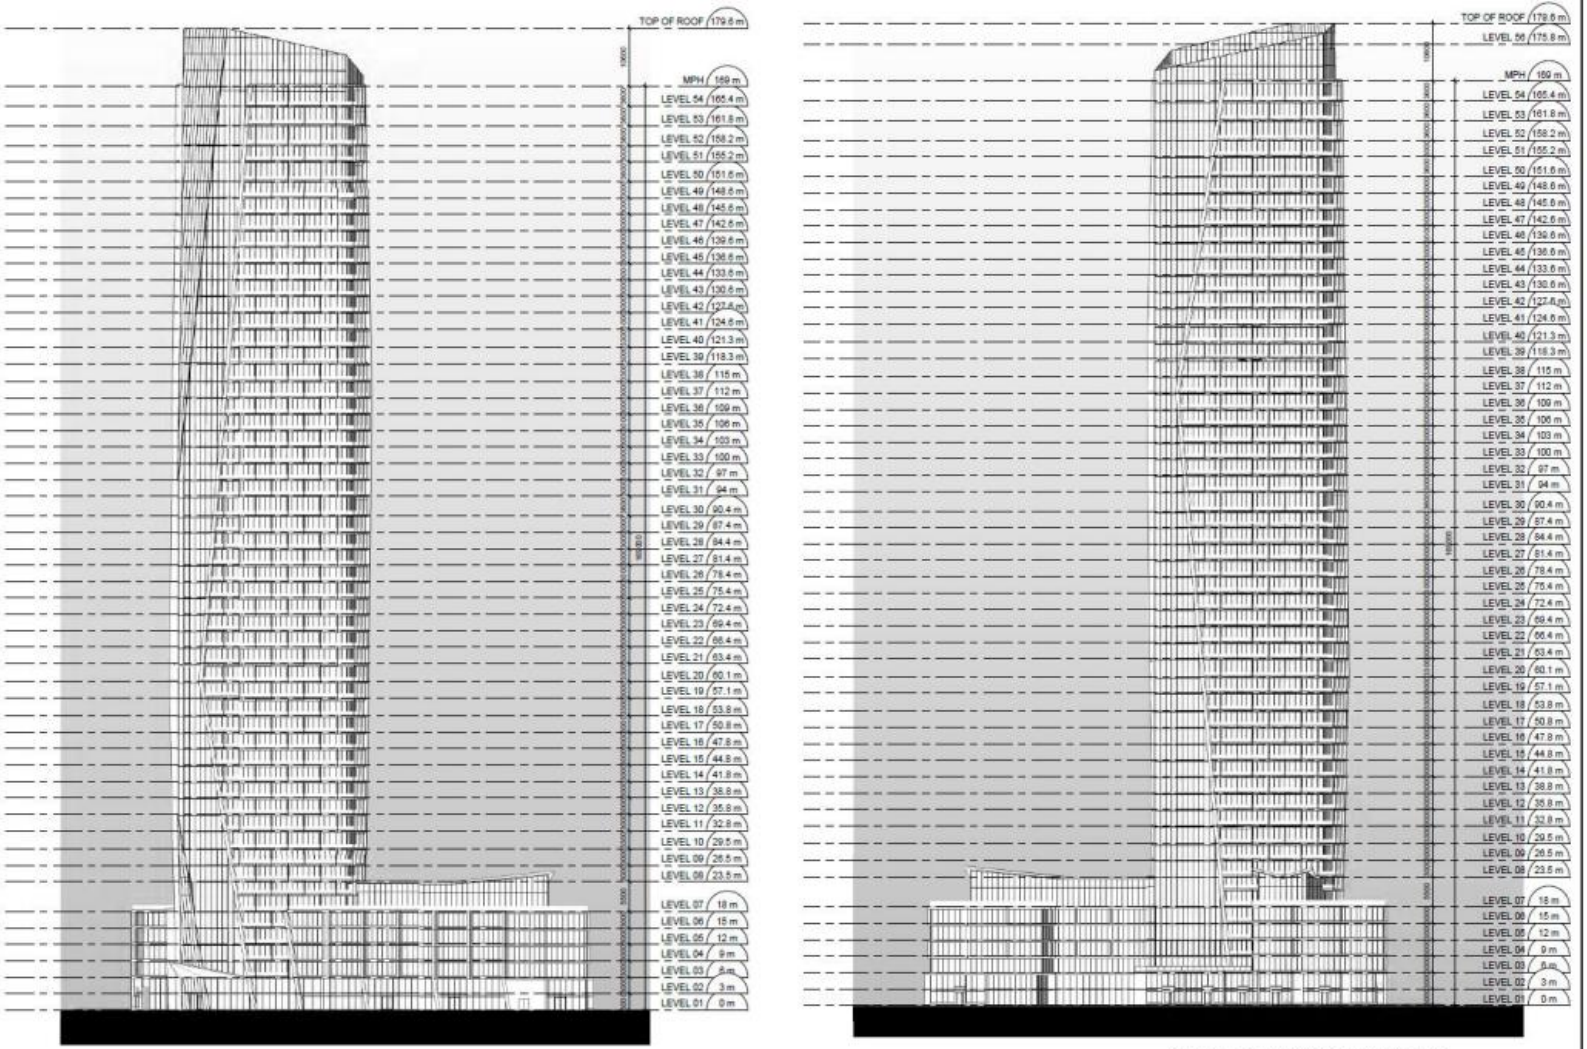

BLOCK 25 File NO. D01-18007 and D02-18033

8700 and 8710 Yonge Street

FT/VC SRCM.23.05

CITY OF RICHMOND HILL
PLANNING AND INFRASTRUCTURE DEPARTMENT

Path: \\richmondhill.local\Divisions\Public\Logs and Macros\Requests\2023\20221221_FY_BLK25_D01-18007_D02-18033_SRP\1.23.009_YorkMills\Mxds\Staff Report maps\StaffReportMaps.aprx