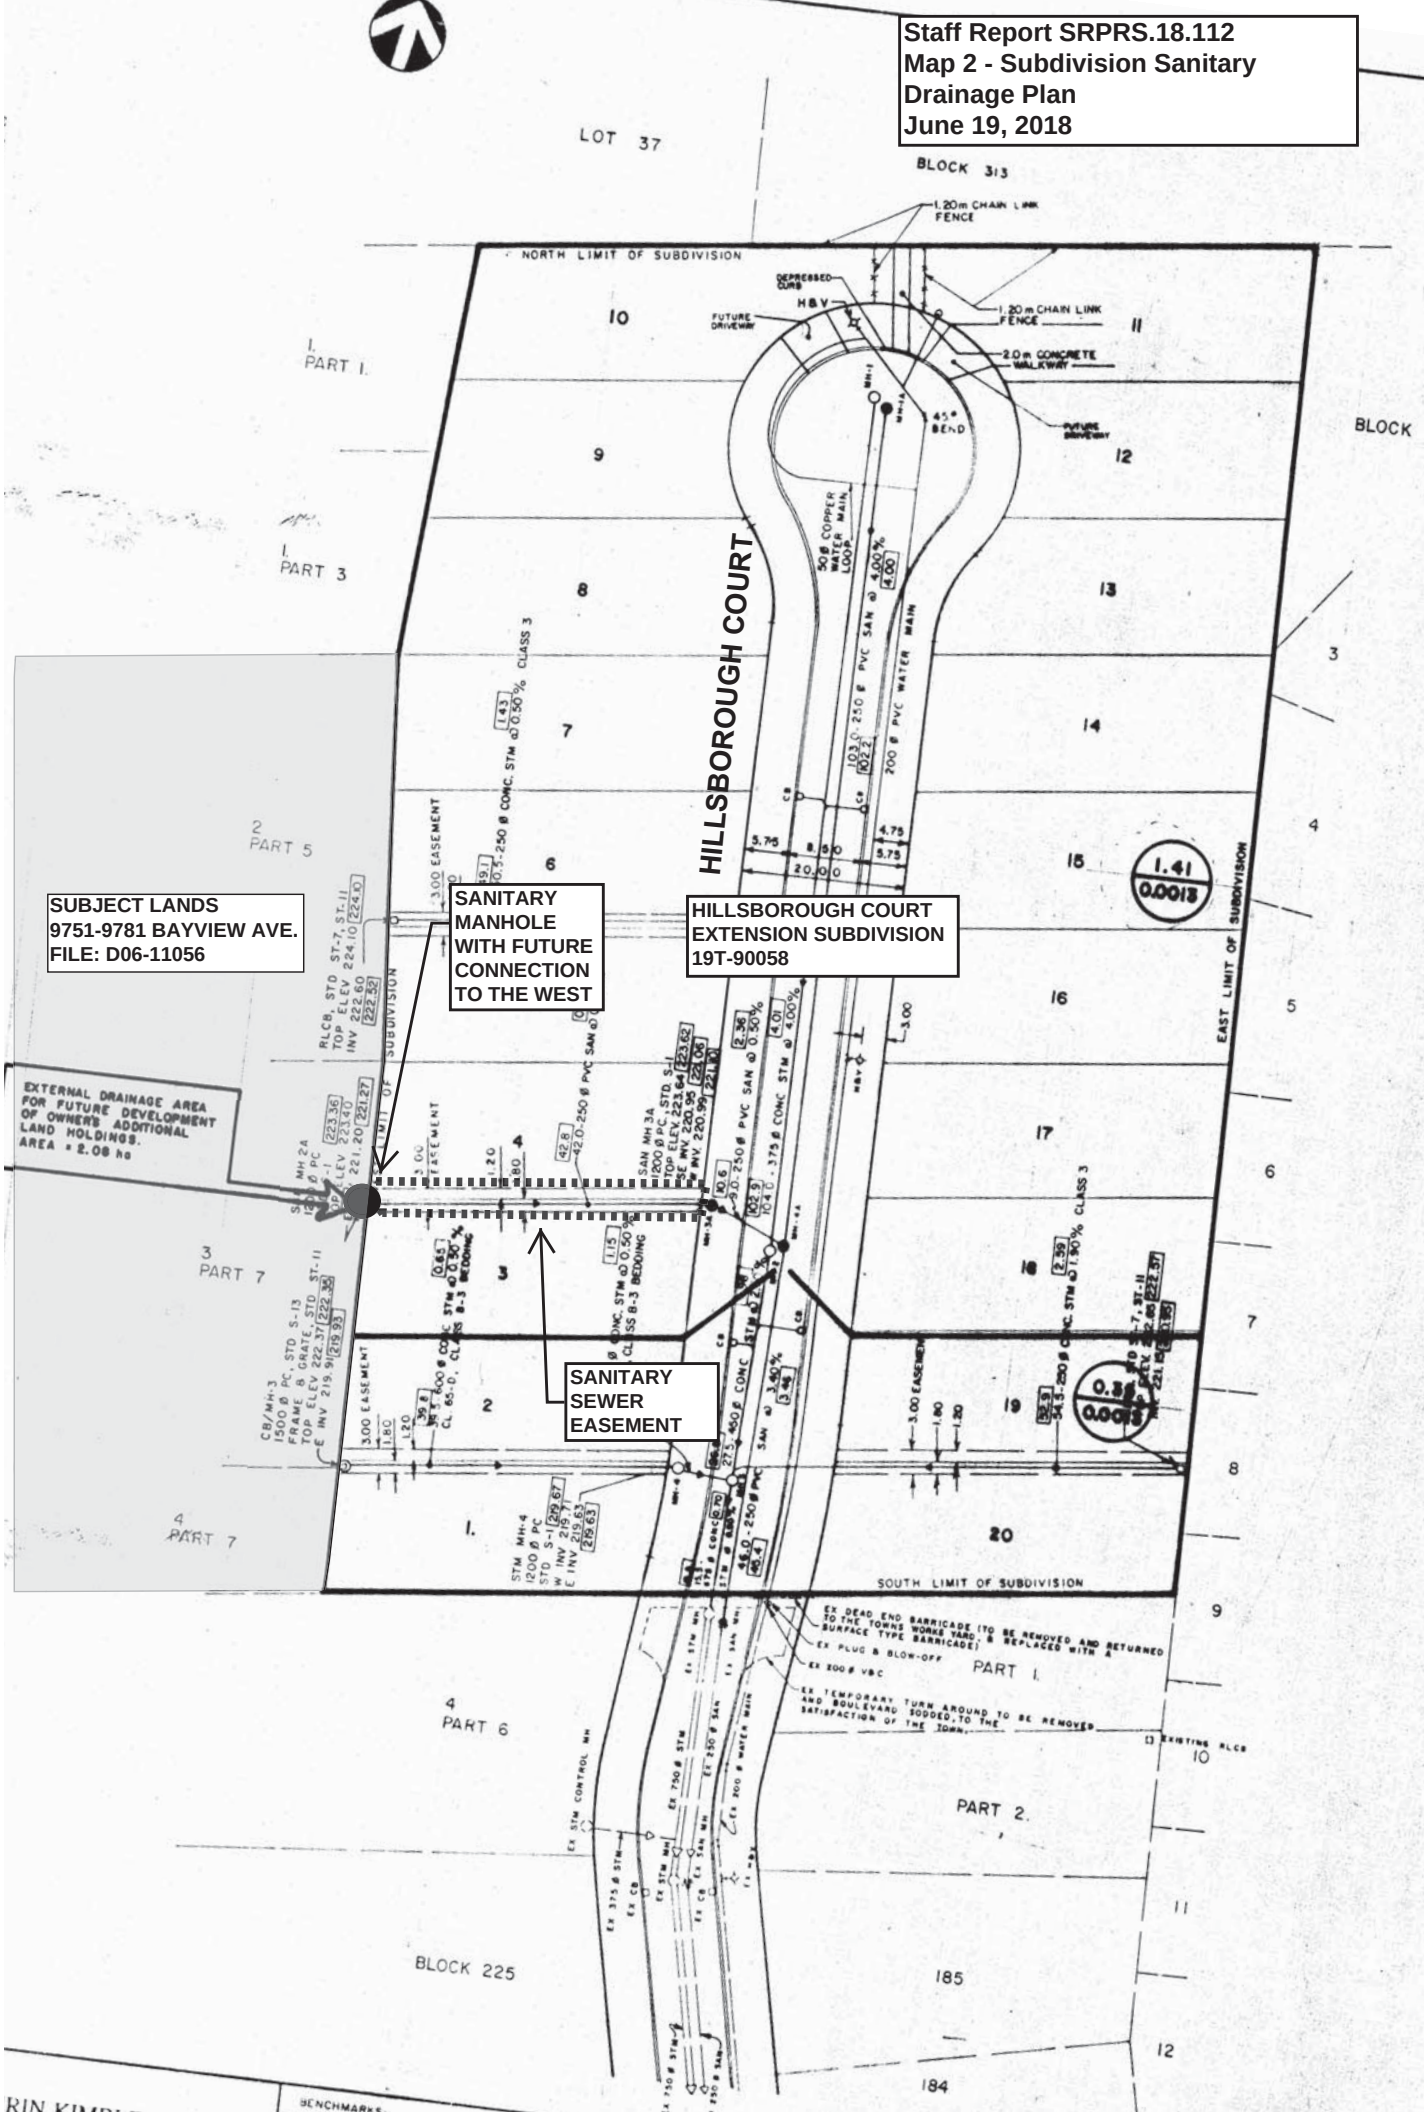Staff Report SRPRS.18.112
Map 2 - Subdivision Sanitary Drainage Plan
June 19, 2018