# MAP 5 - PROPOSED SITE PLAN

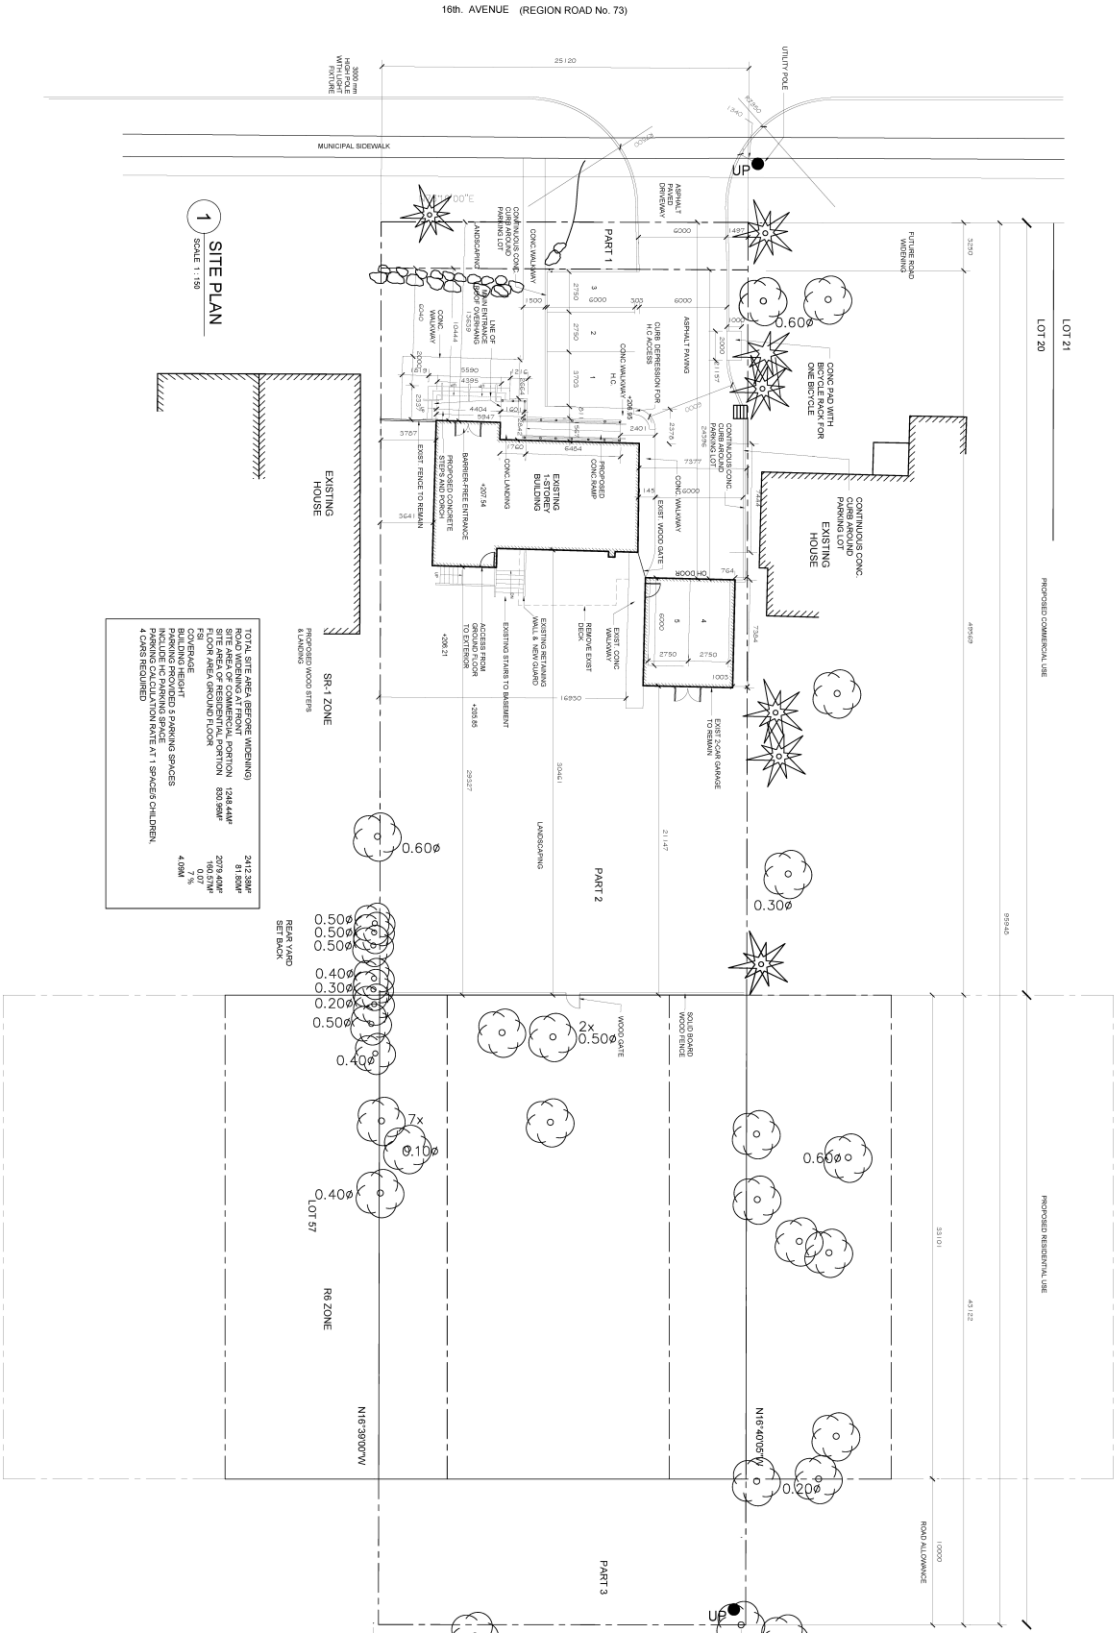


**BLOCK No. 26** **FILE No. D02-19005**

**City of Richmond Hill**
**Planning and Regulatory**
**Services Department**

**KP/SS SRPRS.19.116**