MAP 5 - PROPOSED SITE PLAN

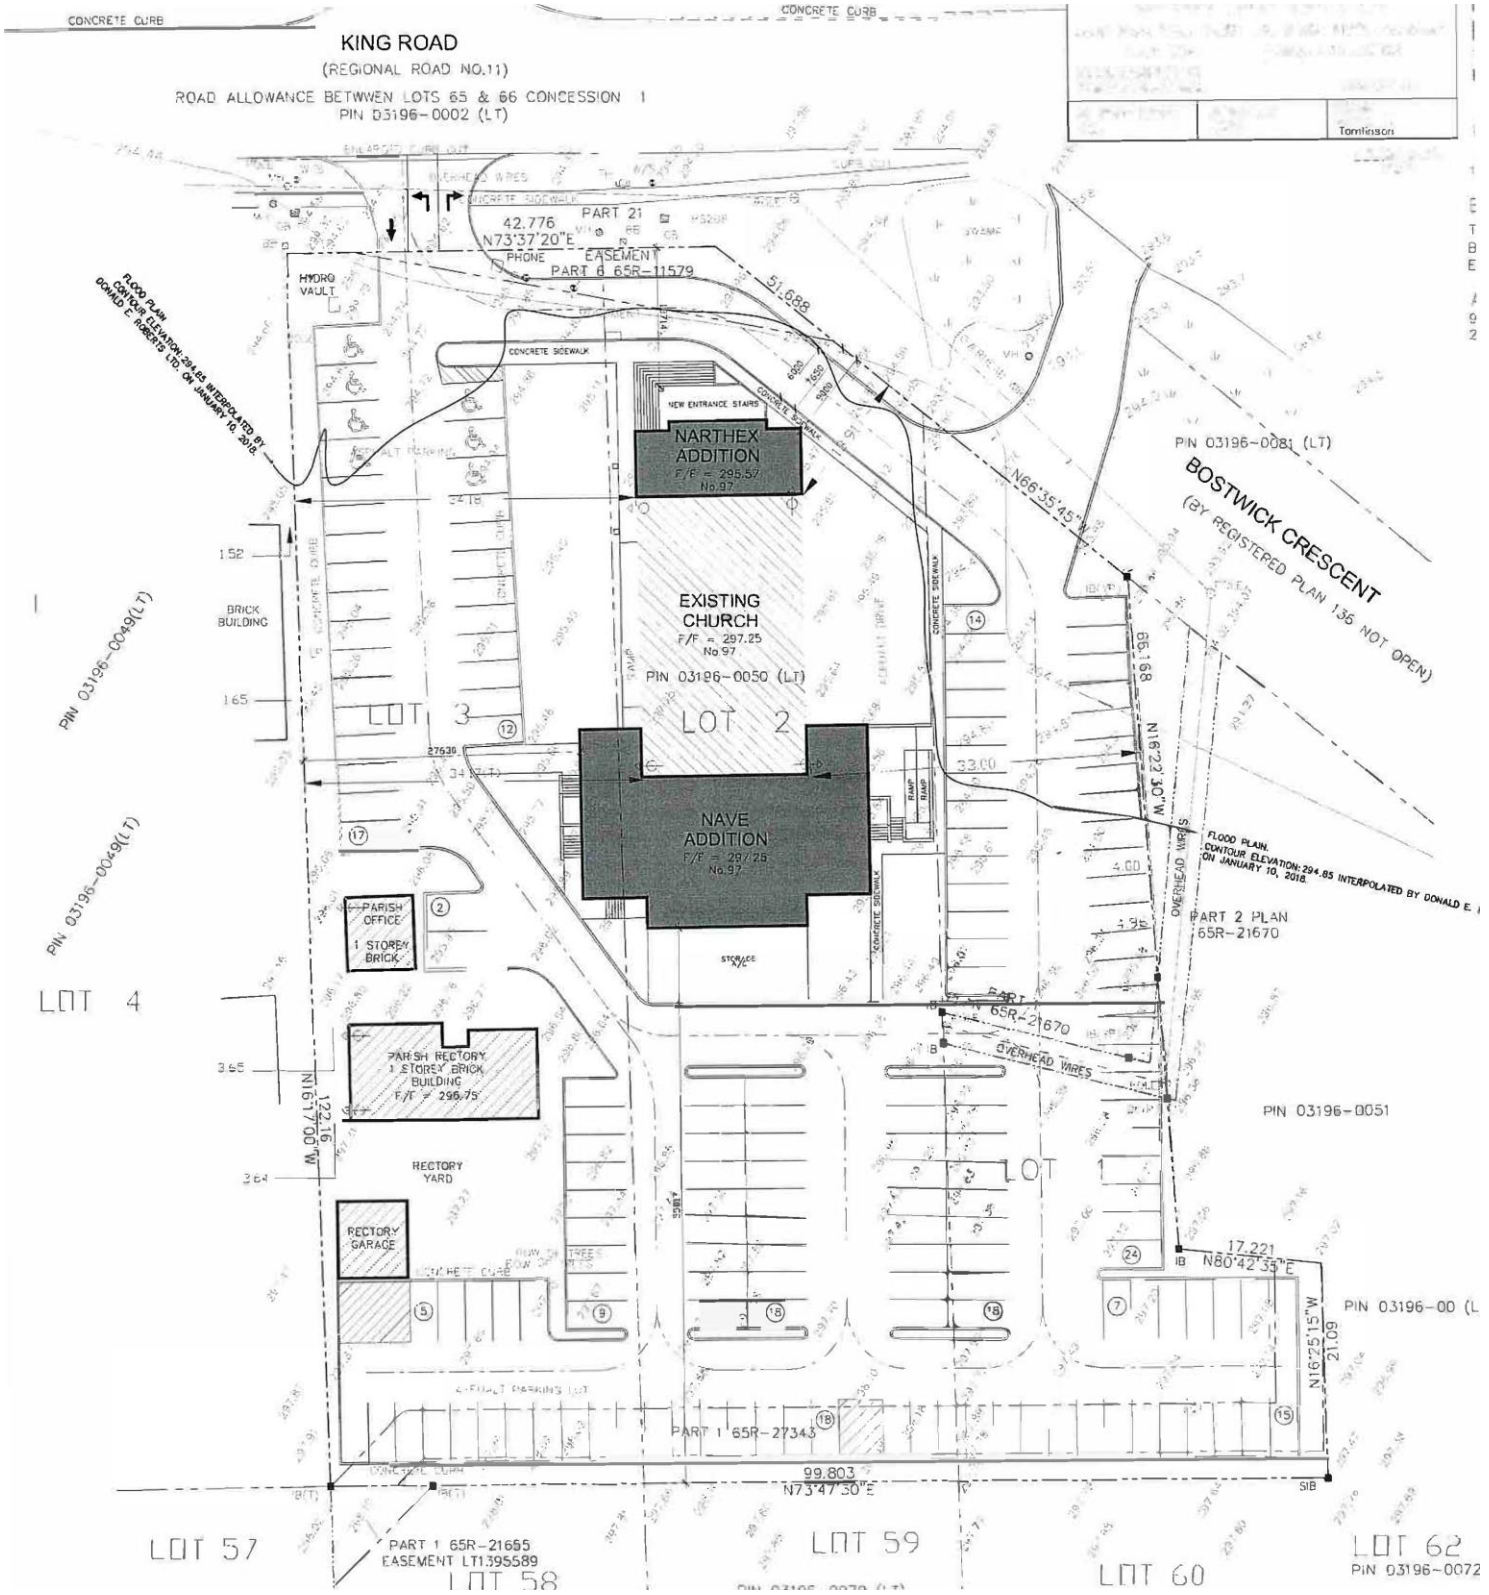

Block No.08 File No. D02-19006

City of Richmond Hill
Planning and Regulatory Services Department

JH/SS SRPRS.19.112