MAP 5 - PROPOSED SITE PLAN

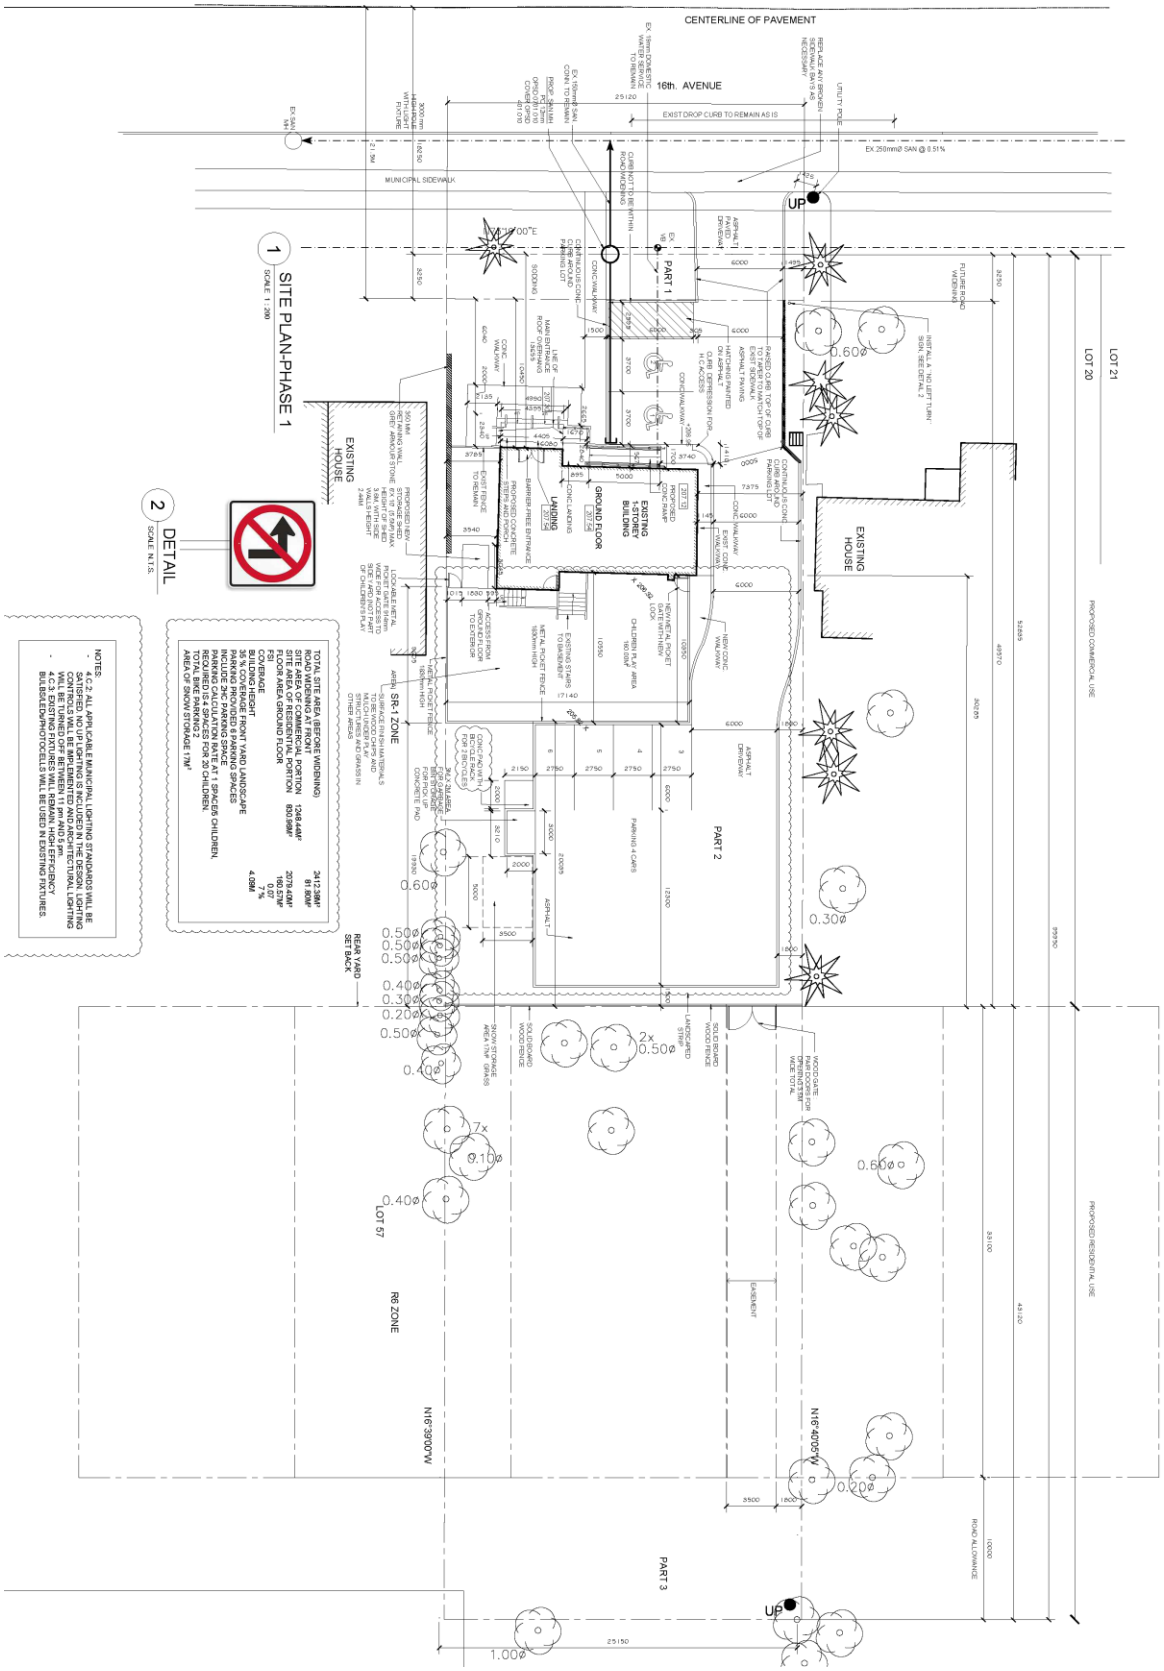

BLOCK No. 26 **FILE No. D02-19005**

City of Richmond Hill Planning and Regulatory Services Department

KP/SS SRPRS.20.008