MAP 5 - PROPOSED SITE PLAN

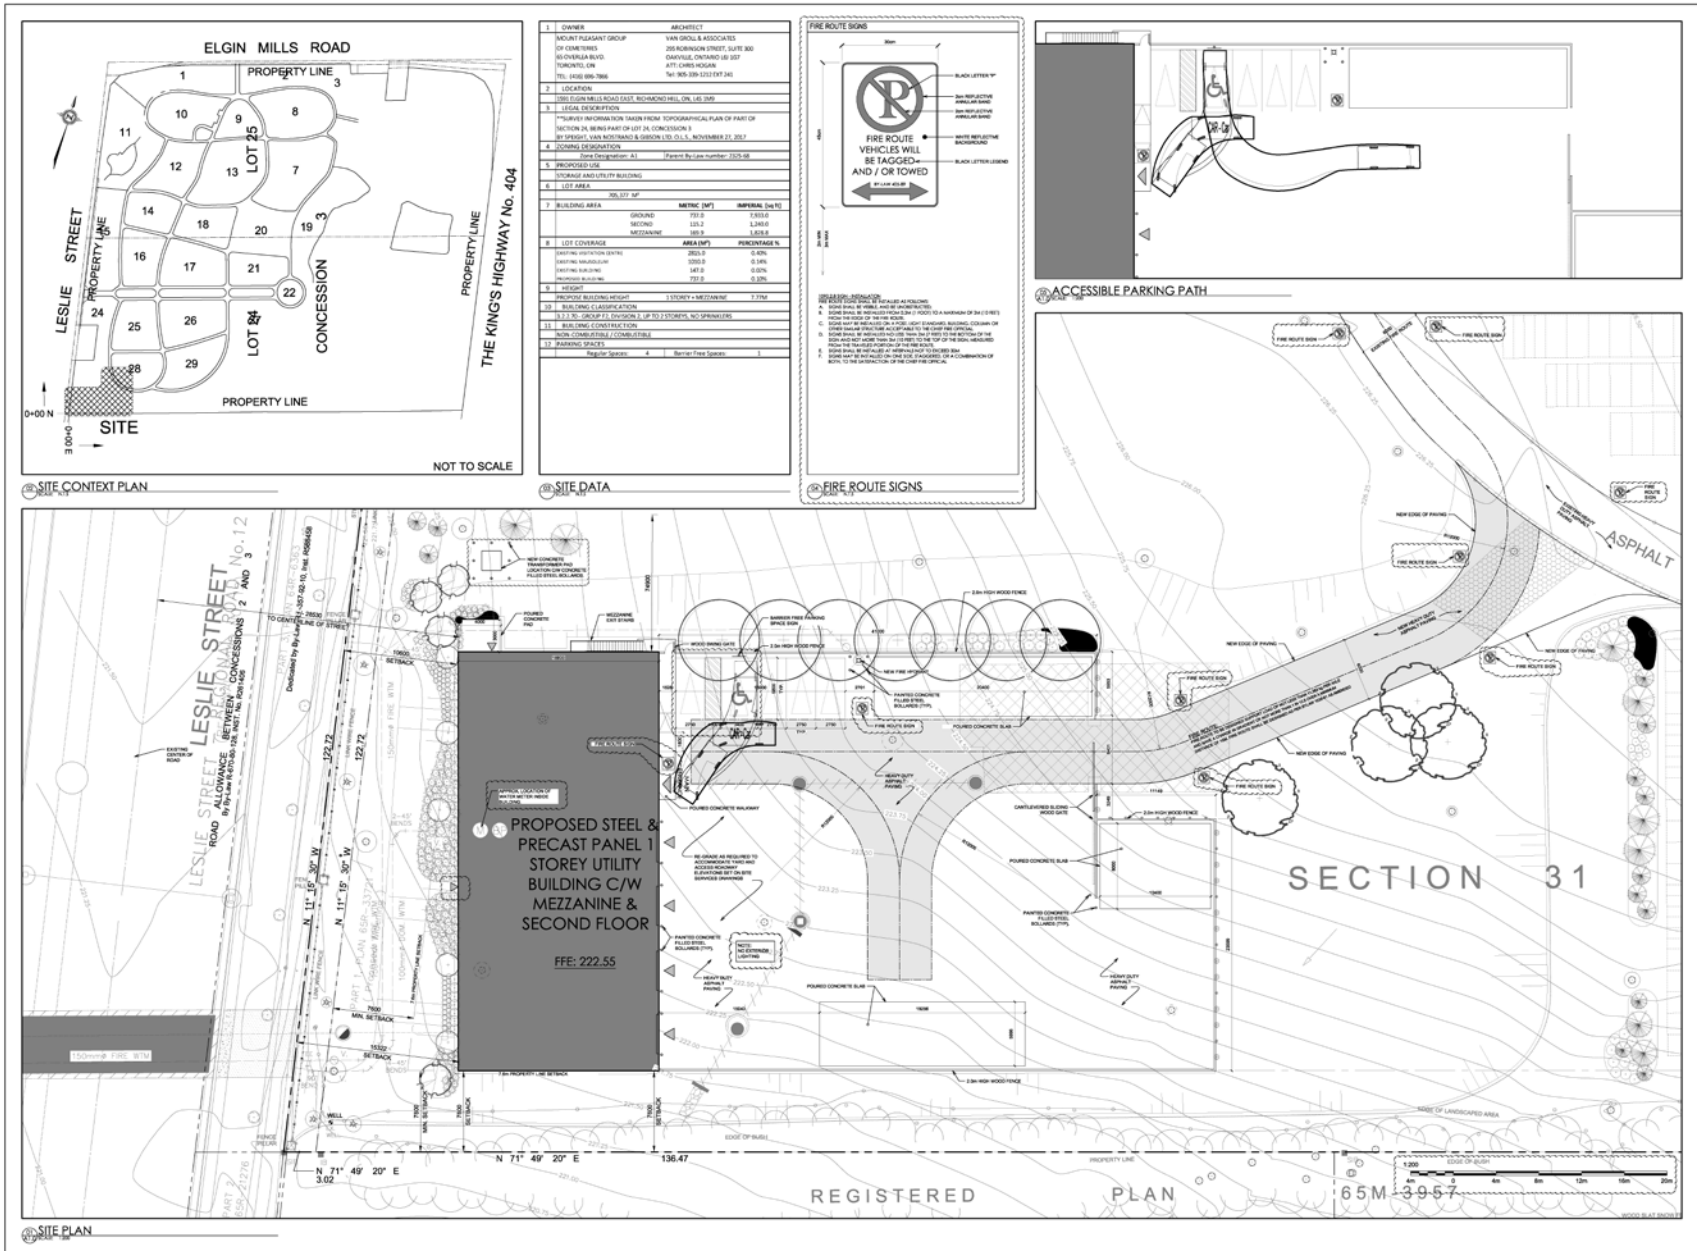

BLOCK 20 FILE No. D06-19013

CITY OF RICHMOND HILL
PLANNING AND REGULATORY SERVICES DEPARTMENT

JL/HL SRPRS 20.087