MAP 5 - SITE PLAN

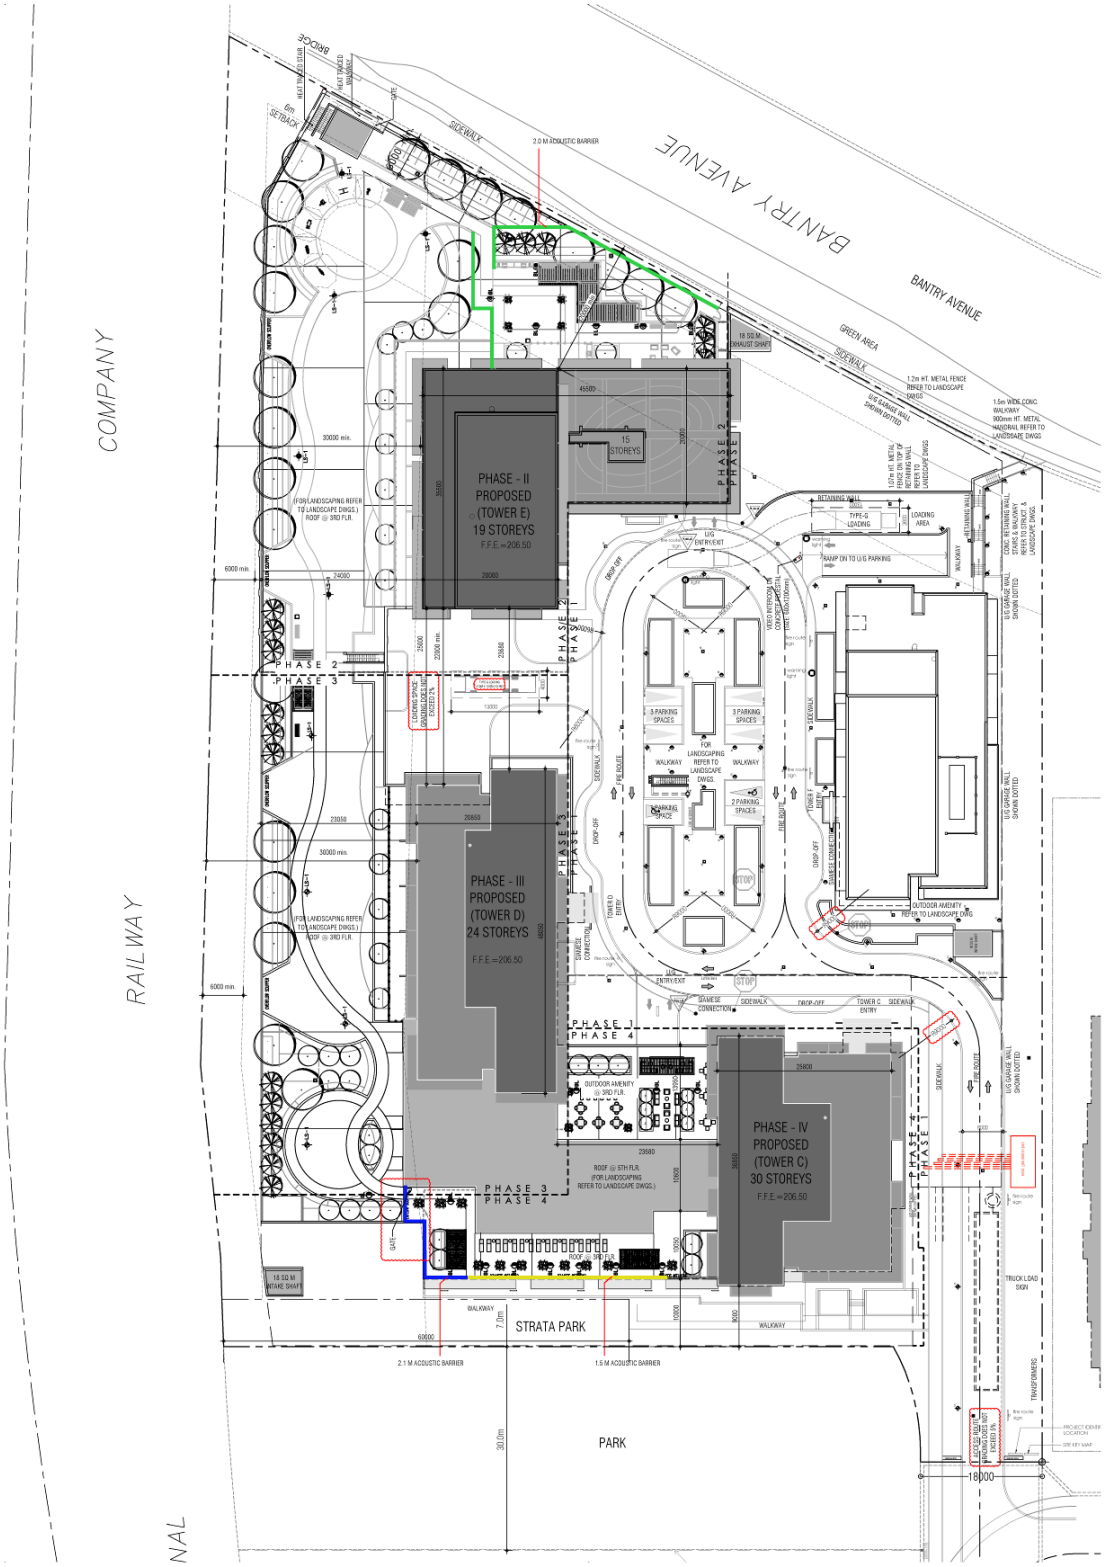

BLOCK 26 **FILE No. D05-20003**

City of Richmond Hill
Planning and Regulatory Services Department

AD/HL **SRPRS.20.103**