MAP 5 – PROPOSED SITE PLAN

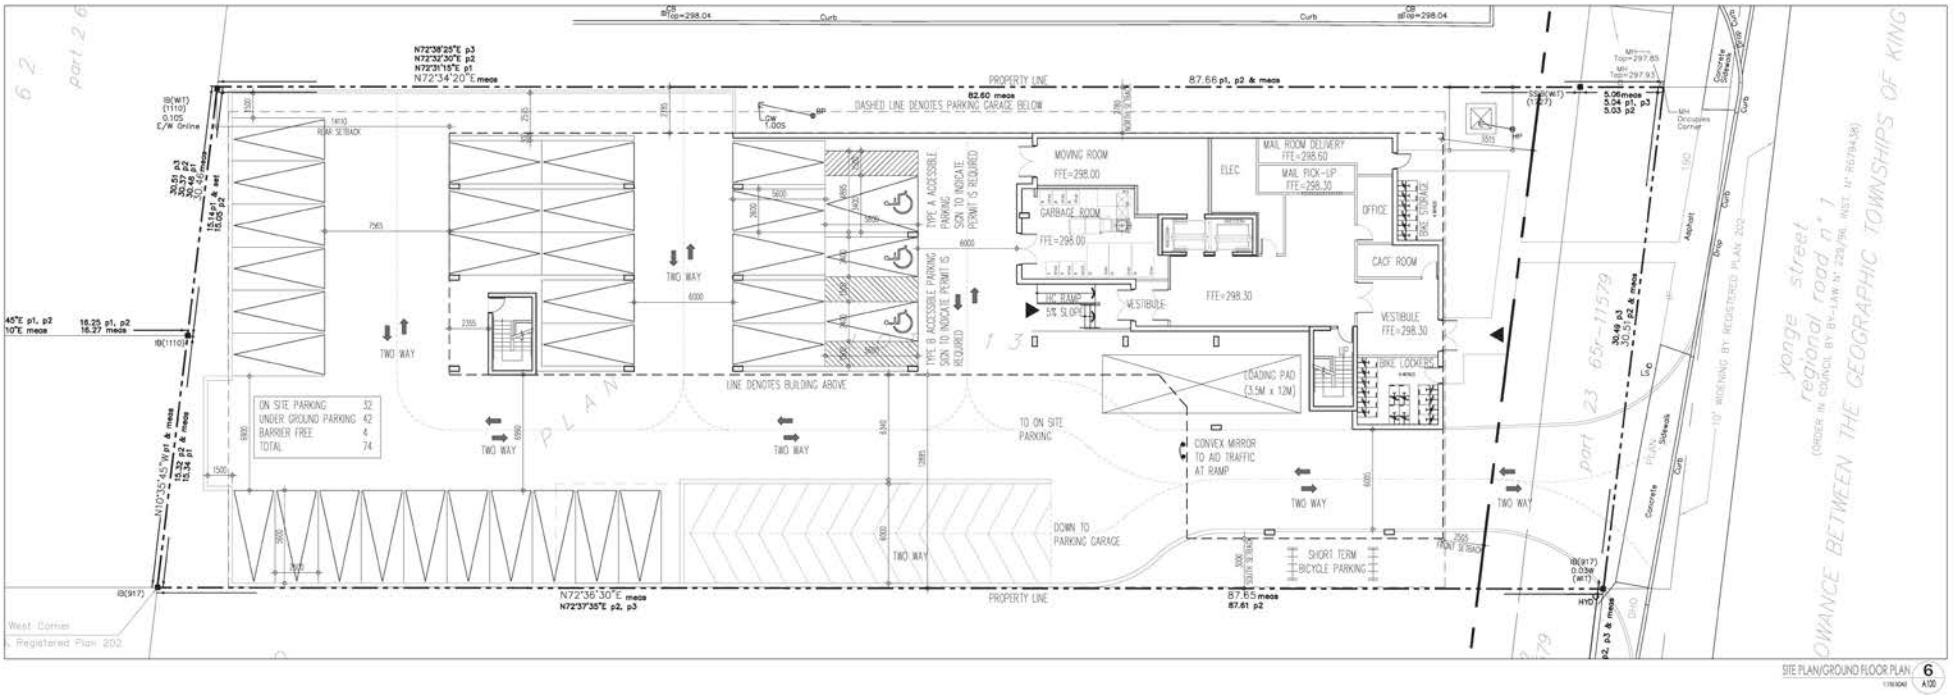

BLOCK 01

FILE Nos. D01-15001
D02-15006, D06-15014

CITY OF RICHMOND HILL
PLANNING AND REGULATORY SERVICES DEPARTMENT

FT/HL SRPRS.20.104