MAP 5 - PROPOSED SITE PLAN

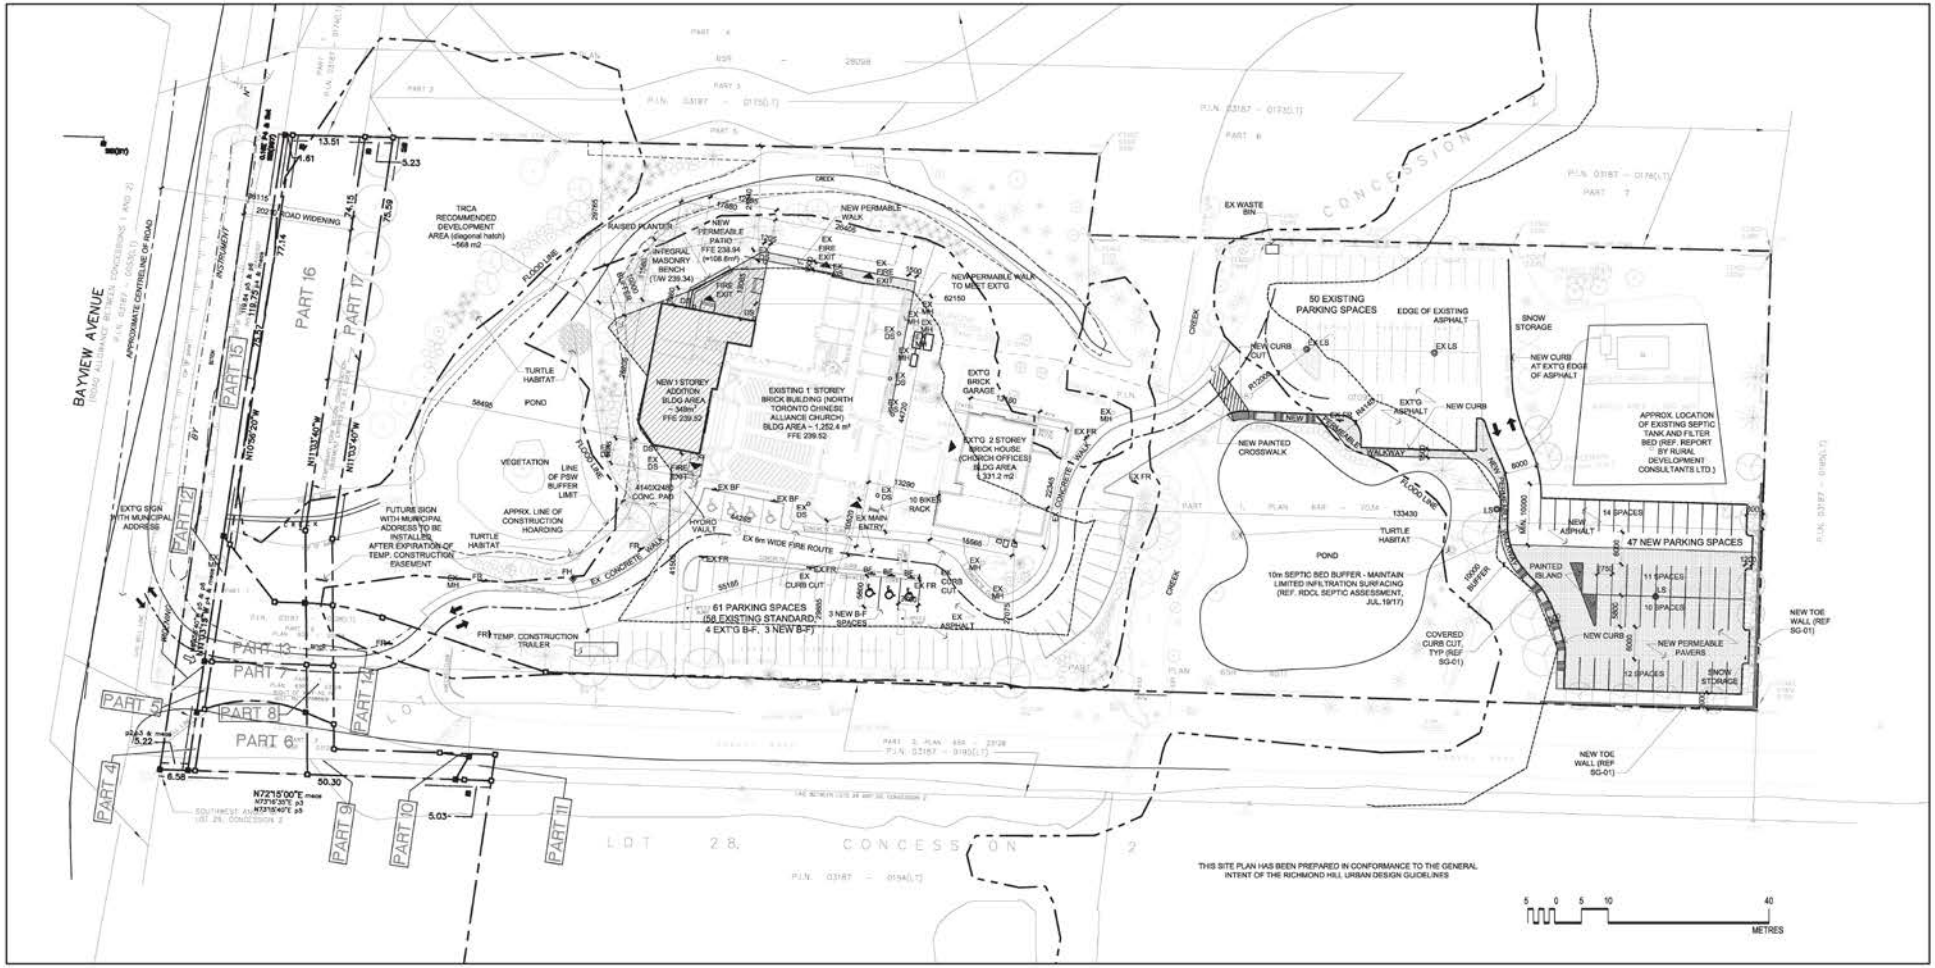

1 SITE PLAN
1:500

BLOCK 14

File No. D06-16024

CITY OF RICHMOND HILL
PLANNING AND REGULATORY SERVICES DEPARTMENT

PL/HL SRPRS.20.113