MAP 5 - CURRENT SITE PLAN (City File D06-18017)

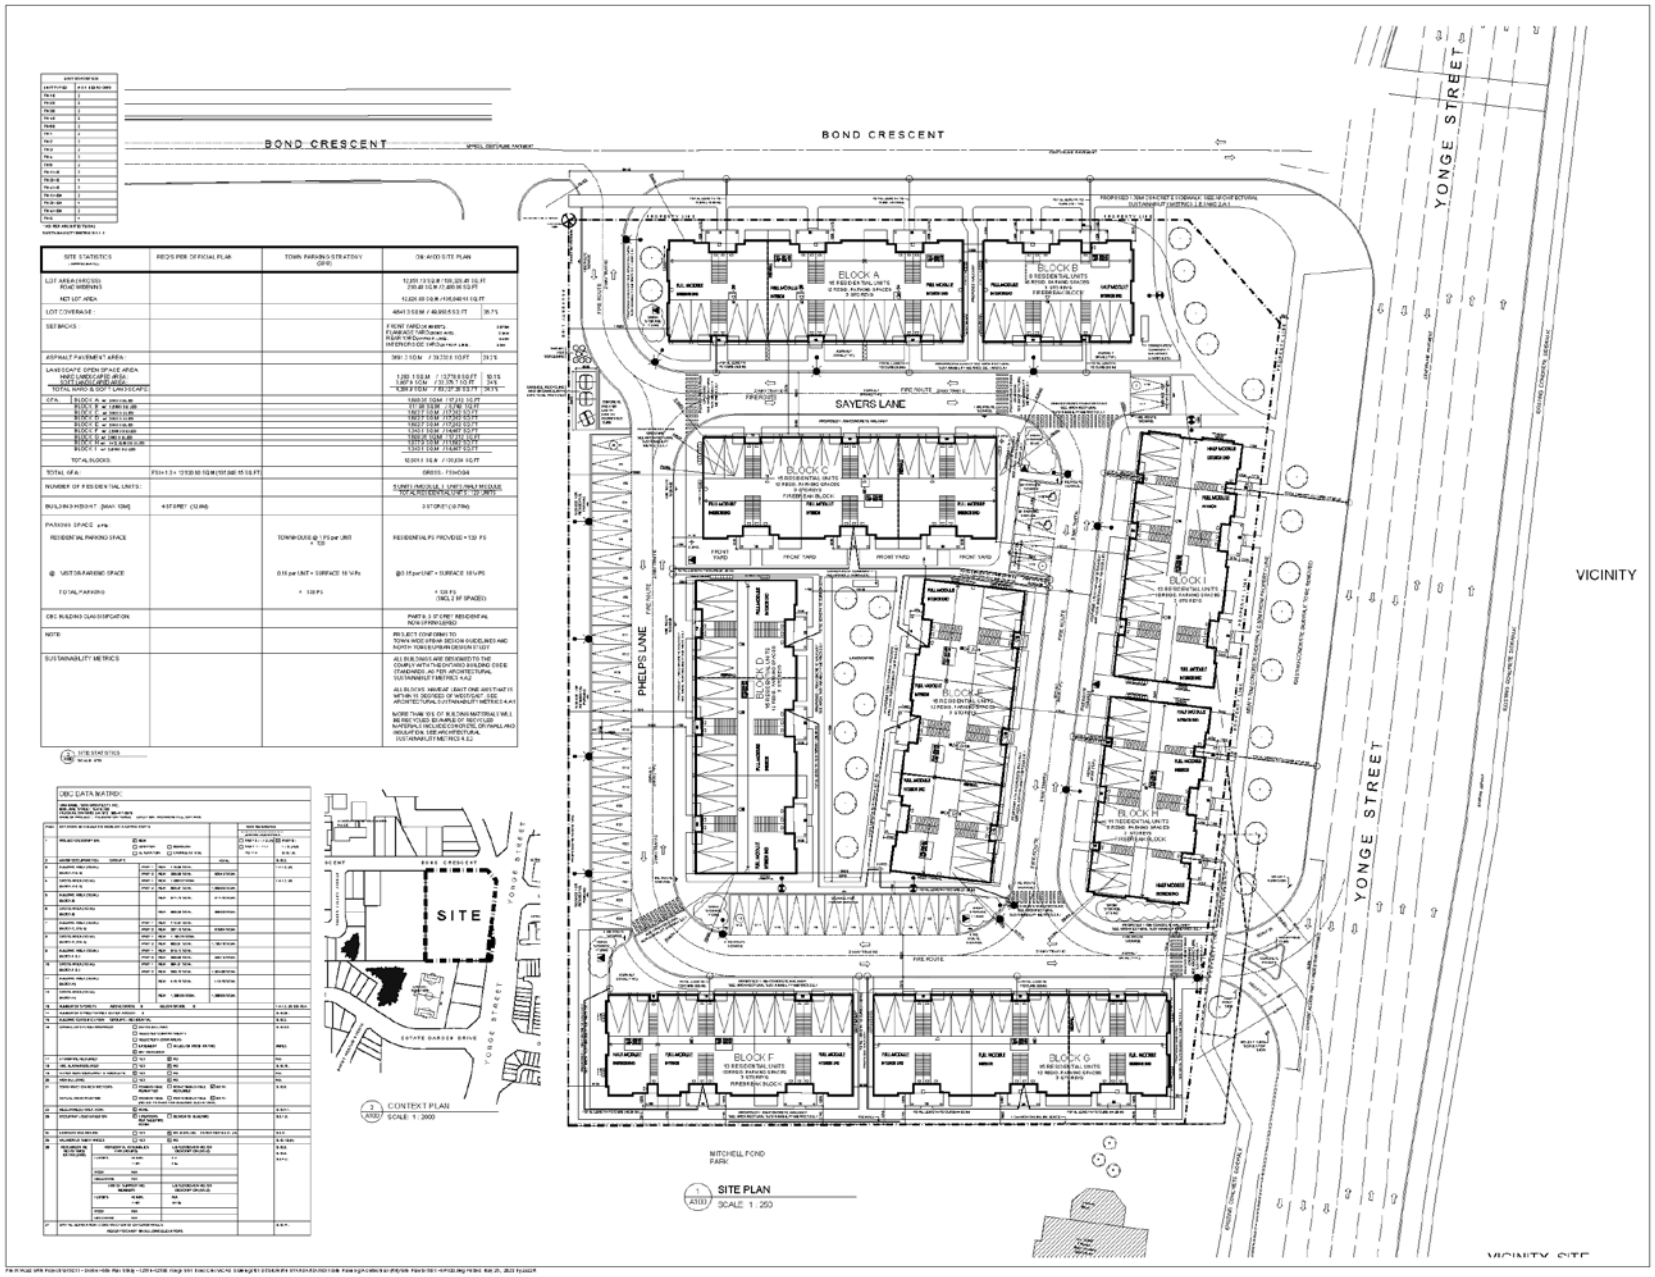

BLOCK 08 File No. D06-20030

CITY OF RICHMOND HILL
PLANNING AND REGULATORY SERVICES DEPARTMENT

SF/HL SRPRS 20.119