# MAP 5 - CURRENT SITE PLAN ( City File D06-18017)

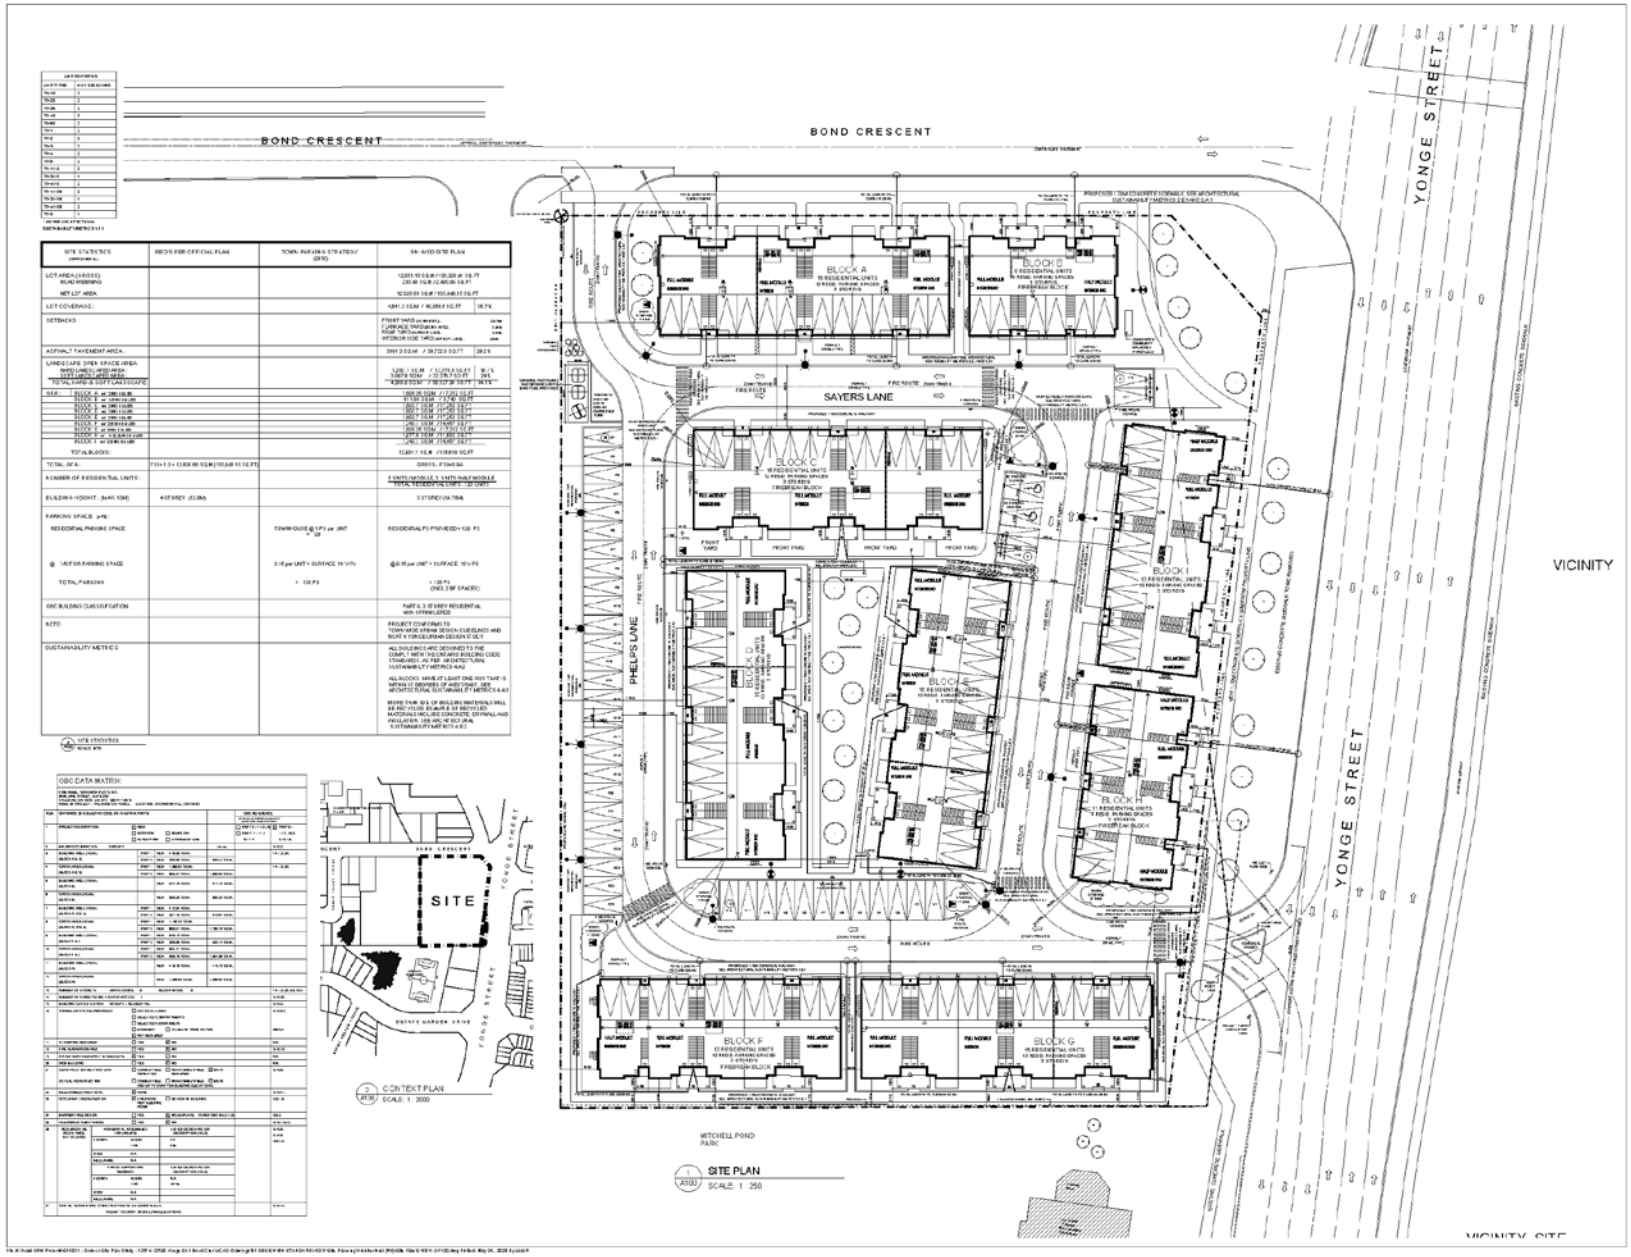


BLOCK 08

File No. D06-20031

**CITY OF RICHMOND HILL**
**PLANNING AND REGULATORY SERVICES DEPARTMENT**

SF/HL SRPRS 20.120