MAP 10 - PROPOSED LANDSCAPE PLAN

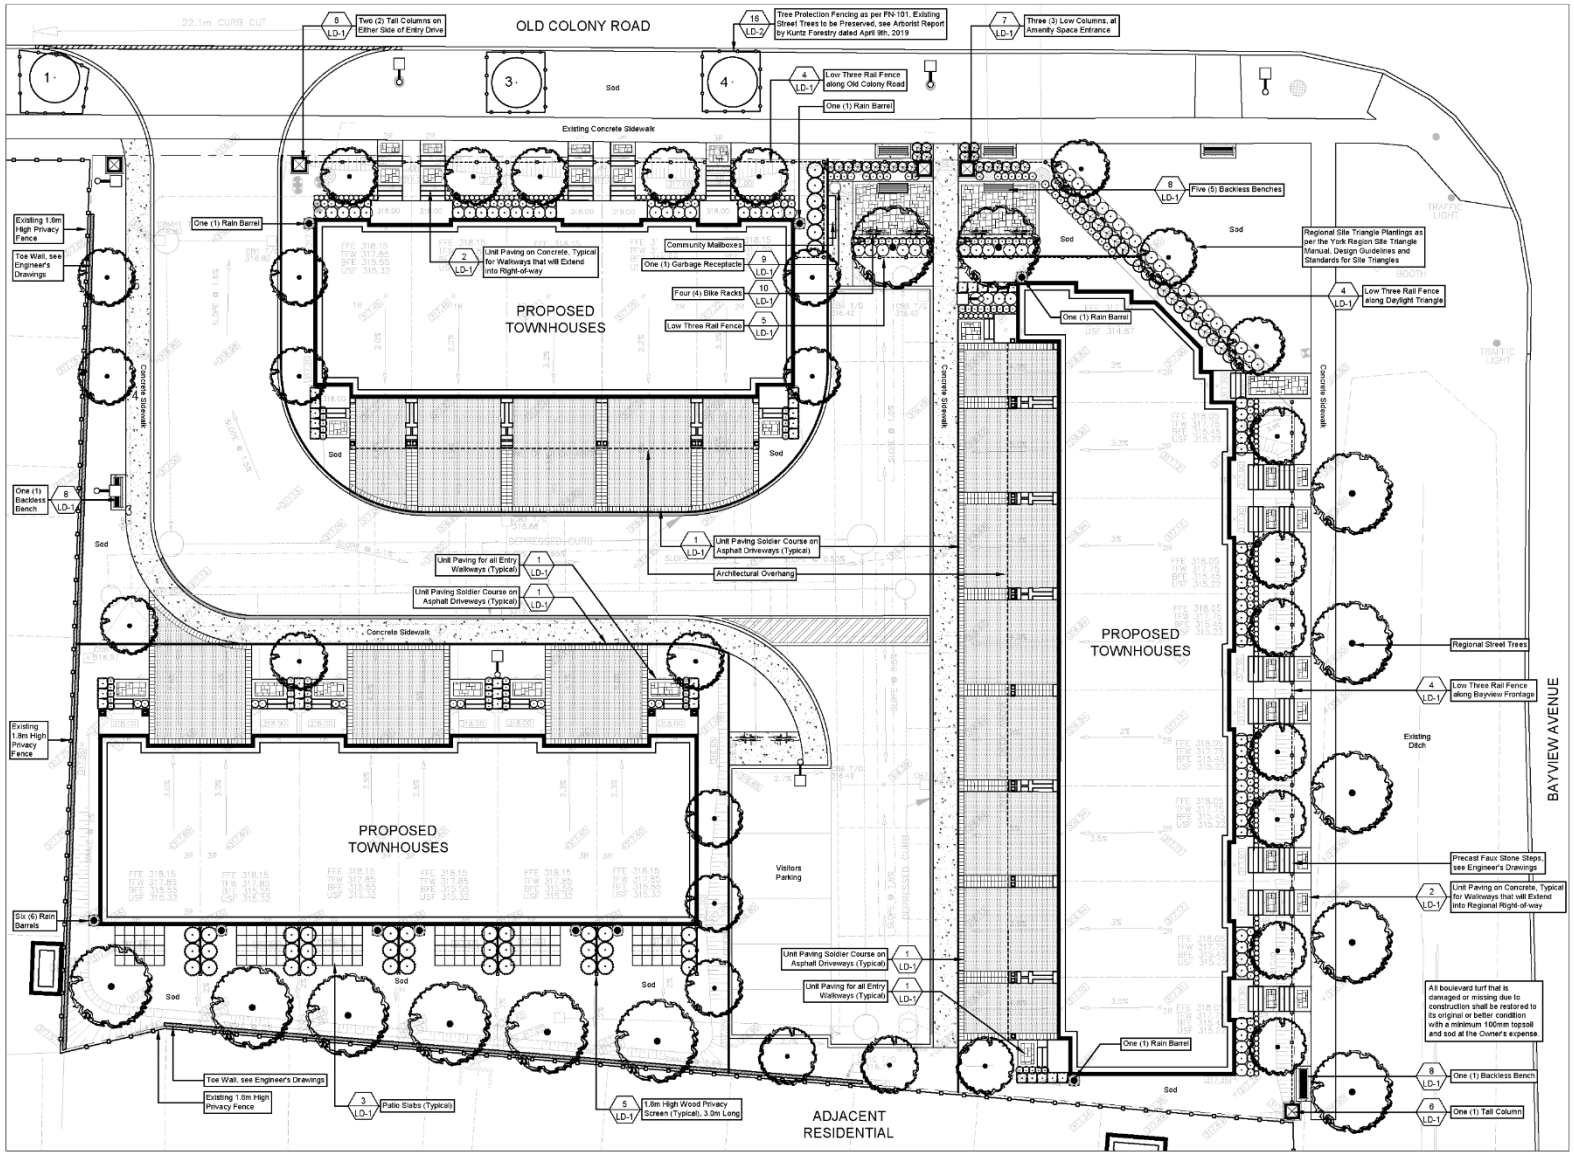

12600 Bayview Avenue

BLOCK 7 File Nos. D01-19004, D02-19021, and D06-20041

LP/VC SRPI.21.072

CITY OF RICHMOND HILL PLANNING AND INFRASTRUCTURE DEPARTMENT