MAP 6 - PROPOSED SITE PLAN

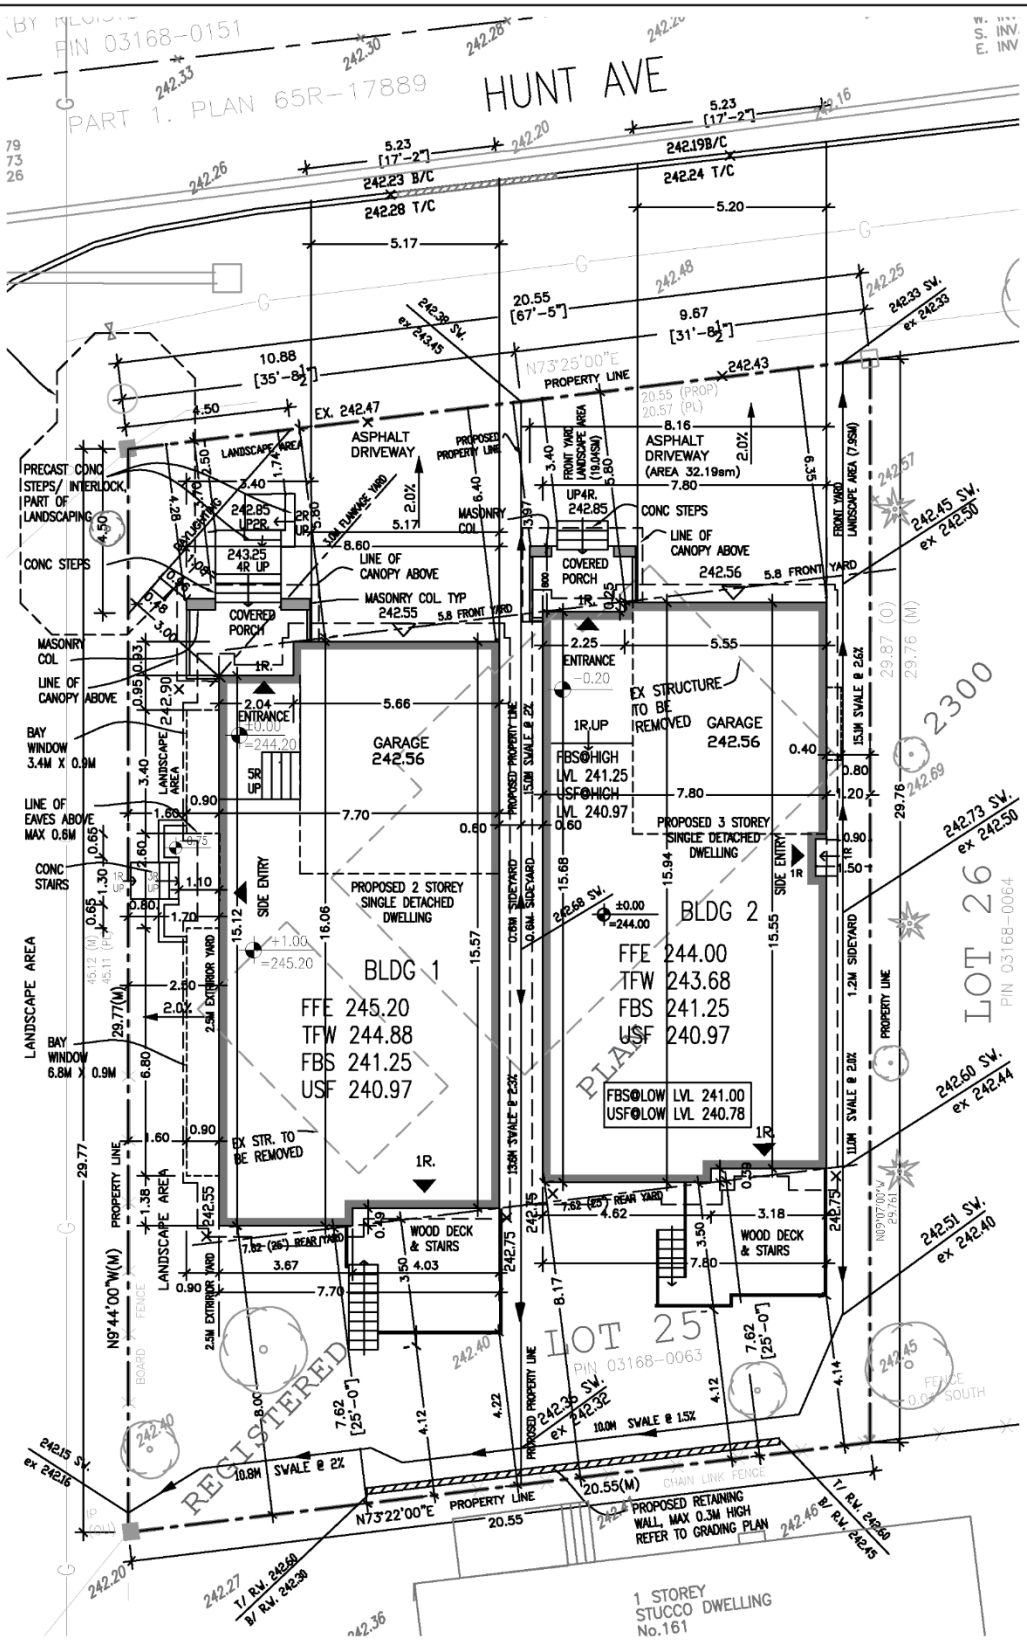

BLOCK 17 File No. D02-18035

112 Hunt Avenue

SM/RG SRPI.21.100

CITY OF RICHMOND HILL
PLANNING AND INFRASTRUCTURE DEPARTMENT