MAP 6 - PROPOSED SITE PLAN

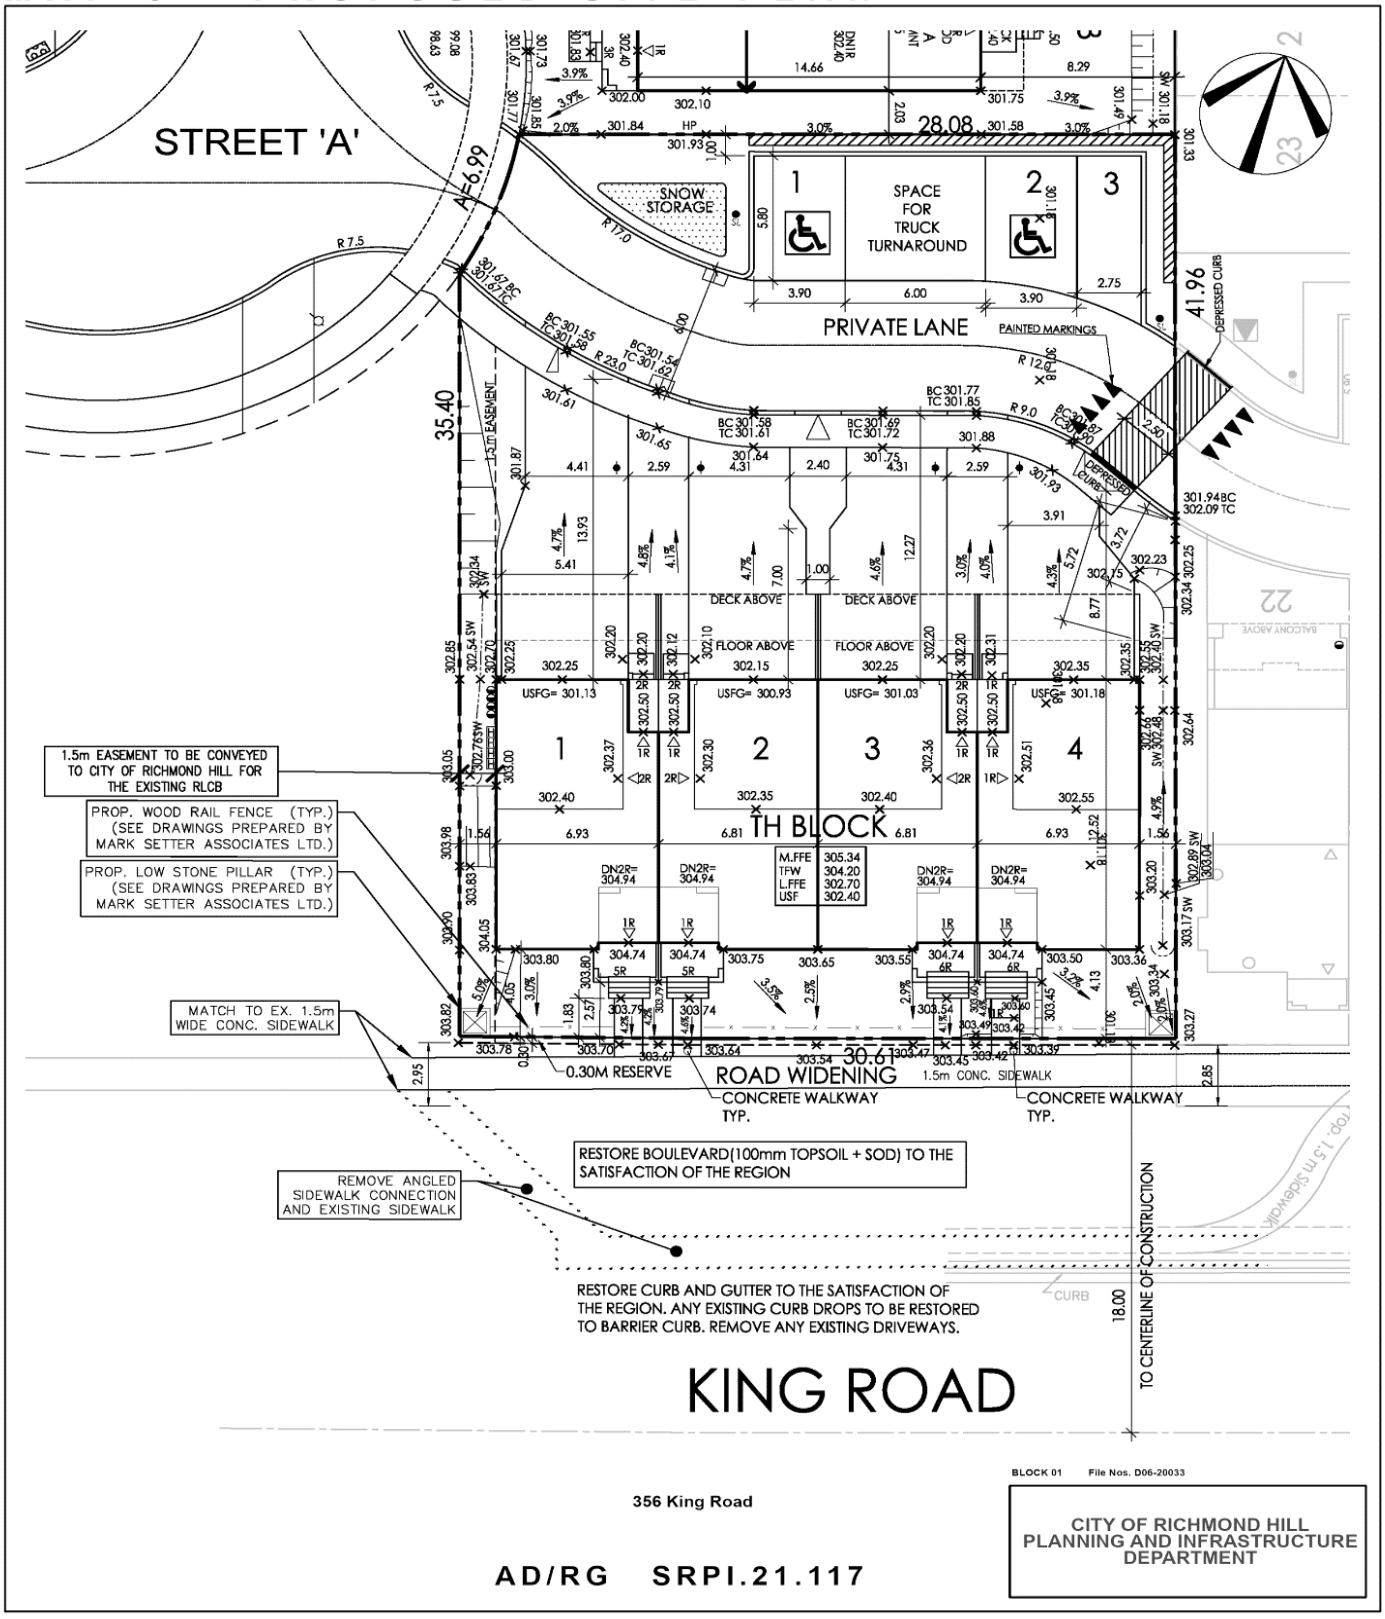

BLOCK 01 File Nos. D06-20033

356 King Road

AD/RG SRPI.21.117

CITY OF RICHMOND HILL
PLANNING AND INFRASTRUCTURE DEPARTMENT