MAP 7 - PROPOSED SITE PLAN (SOUTH)

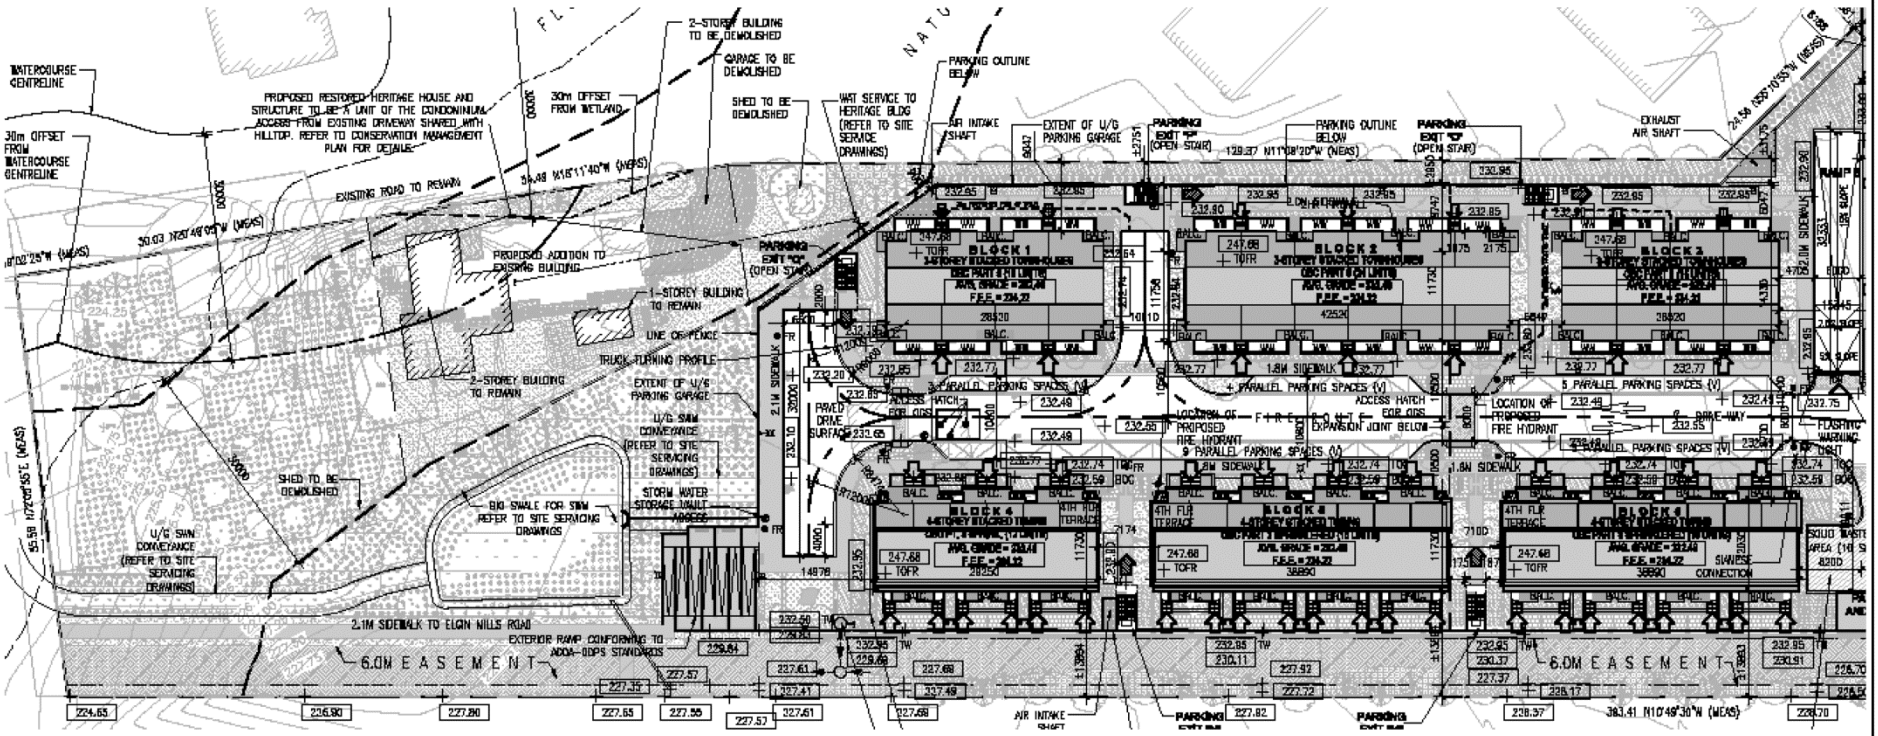

1000 Elgin Mills Road East

JH/VC SRPI.22.045

BLOCK 14 File Nos. D01-21005, D02-21008 and D06-21032

CITY OF RICHMOND HILL PLANNING AND INFRASTRUCTURE DEPARTMENT

Path: \\richmondhill.local\divisions\IT\GIS\IT\Logs and Metrics\Requests\2022\20220303_JH_BLK14_D01-21005_D02-21008_D06-21032_SRPI_22_045_Ticket536745\Tools\D01-21005_D02-21008_D06-21032\D01-21005_D02-21008_D06-21032.aprx