MAP 5 - PROPOSED SITE PLAN

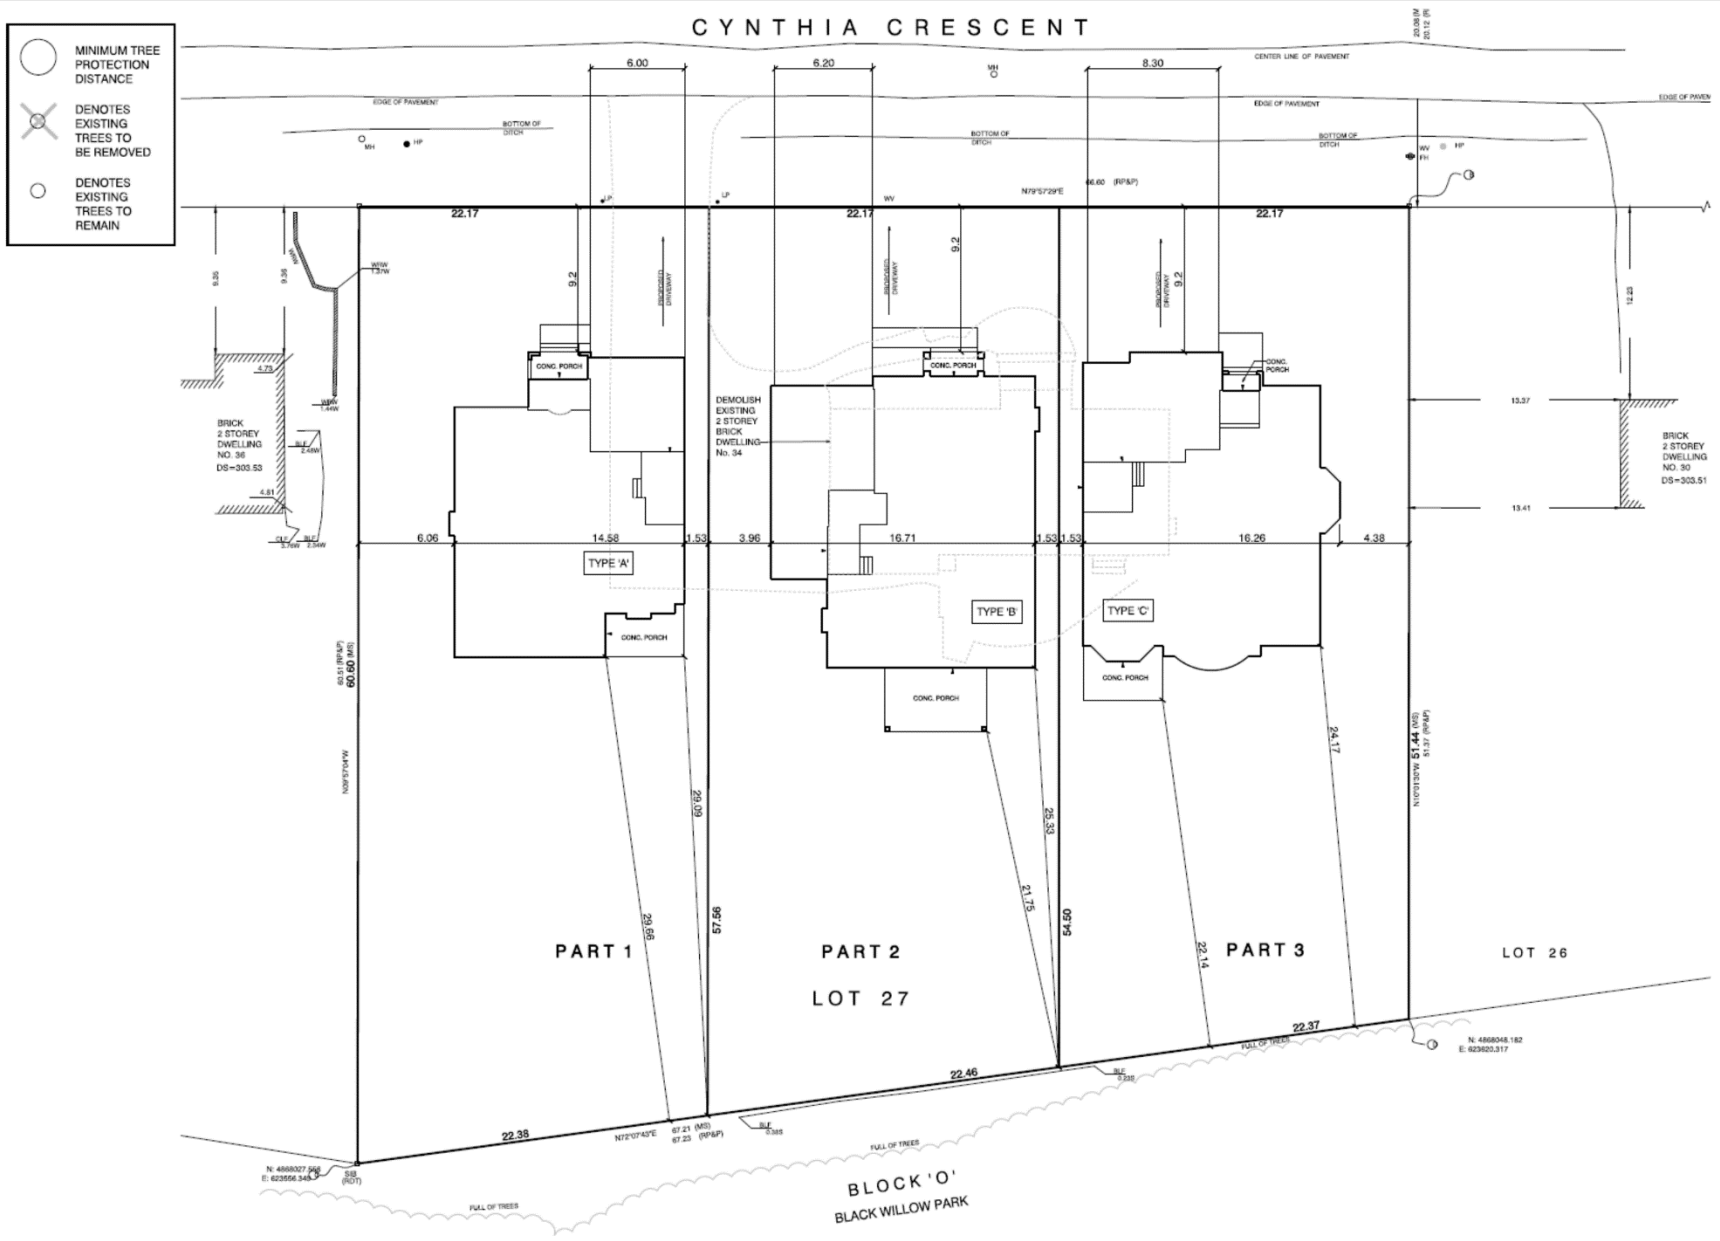

34 Cynthia Crescent

DP/VC SRPI.22.096

BLOCK 01 D02-22012

CITY OF RICHMOND HILL
PLANNING AND INFRASTRUCTURE DEPARTMENT

Path: \\richmondhill.local\Divisions\IT\GIS\IT\Logs and Metrics\Requests\2022\20220728_DP_BLK01_D02-22012_SRPI.22.096_Ticket5417011\Tools\Staffreport Map\Staffreport map.aprx