MAP 5 - EXISTING SITE PLAN

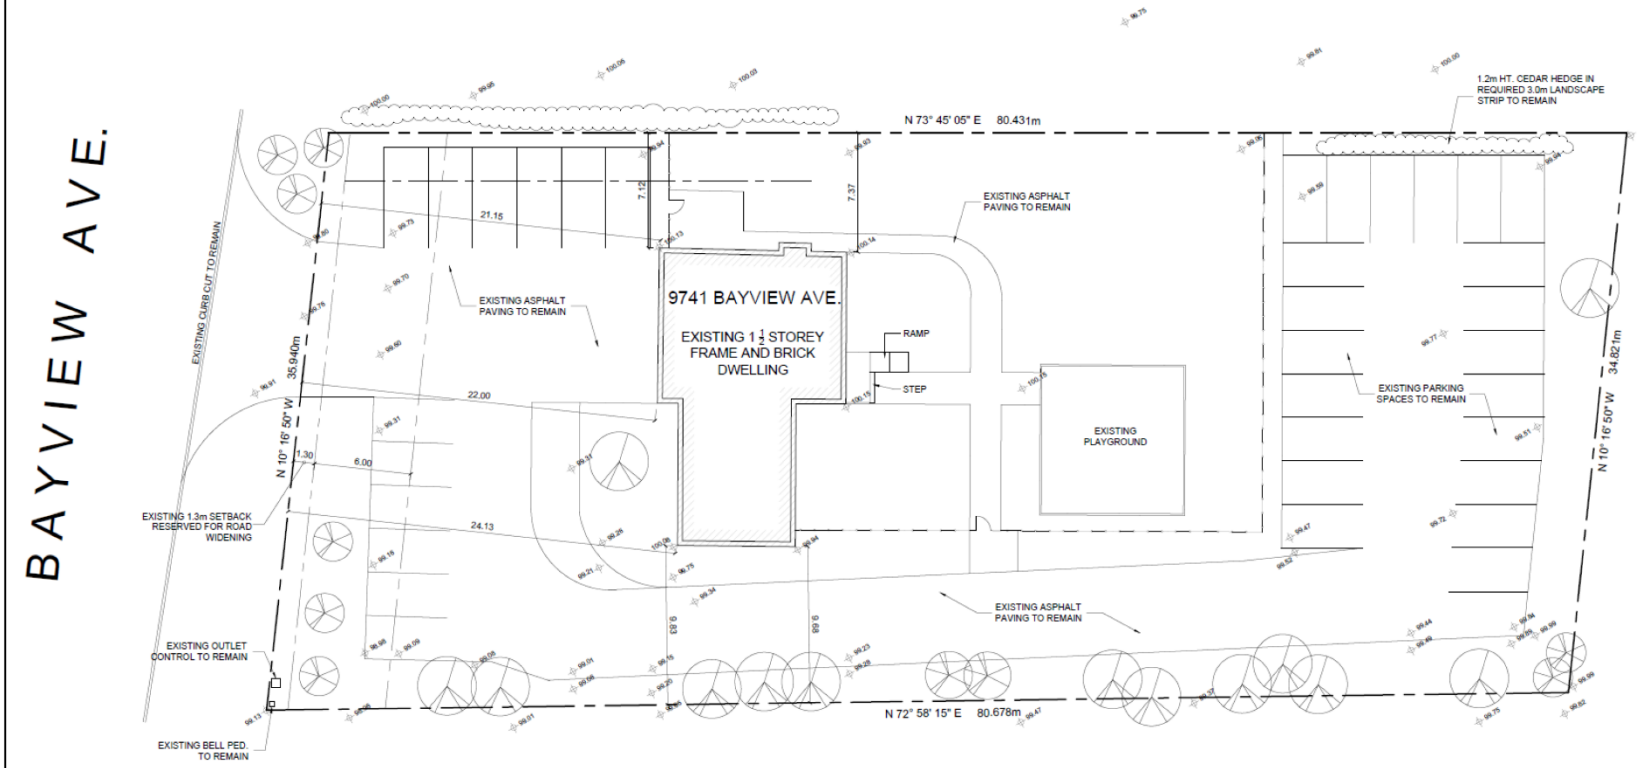

9741 Bayview Avenue

AD/VC SRPI.23.005

BLOCK 22 File Nos. ZBLA-22-0021

CITY OF RICHMOND HILL
PLANNING AND INFRASTRUCTURE DEPARTMENT

Path: \\richmondhill.local\Divisions\IT\GIS\IT\Logs and Metrics\Requests\2022\20221215_AD_BLK22_ZBLA-22-0021_SRPI.23.005_Ticket54589\1\gis\Staff Report maps\StaffReportMaps.aprx