MAP 5 - PROPOSED SOUTH ELEVATION

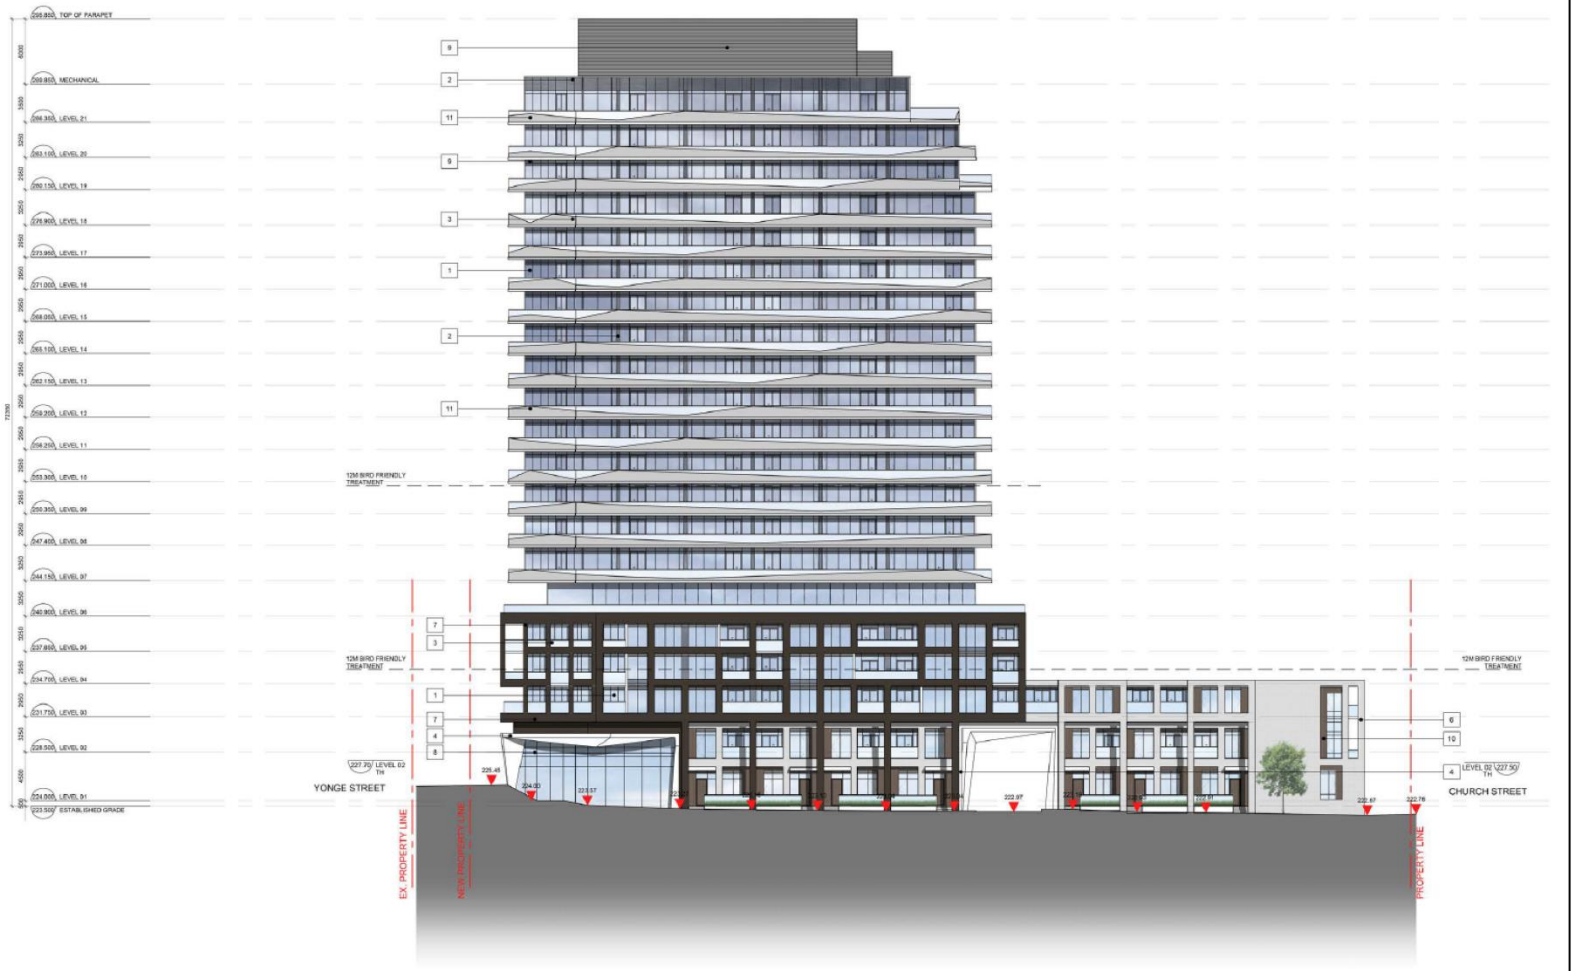

9929, 9935, 9939 Yonge Street &
186, 188 Church Street South

KF/VC SRPI.23.011

BLOCK 23 File NO. D06-18056

CITY OF RICHMOND HILL
PLANNING AND INFRASTRUCTURE
DEPARTMENT

Path: \\richmondhill.local\Divisions\ITG\GIS\TI\Logs and Metrics\Requests\2023\20221223_KF_BLK23_D06-18056_SRPI.23.011_Ticket546114\Tools\Staff Report maps\StaffReportMaps.aprx