MAP 5 - PROPOSED ELEVATIONS

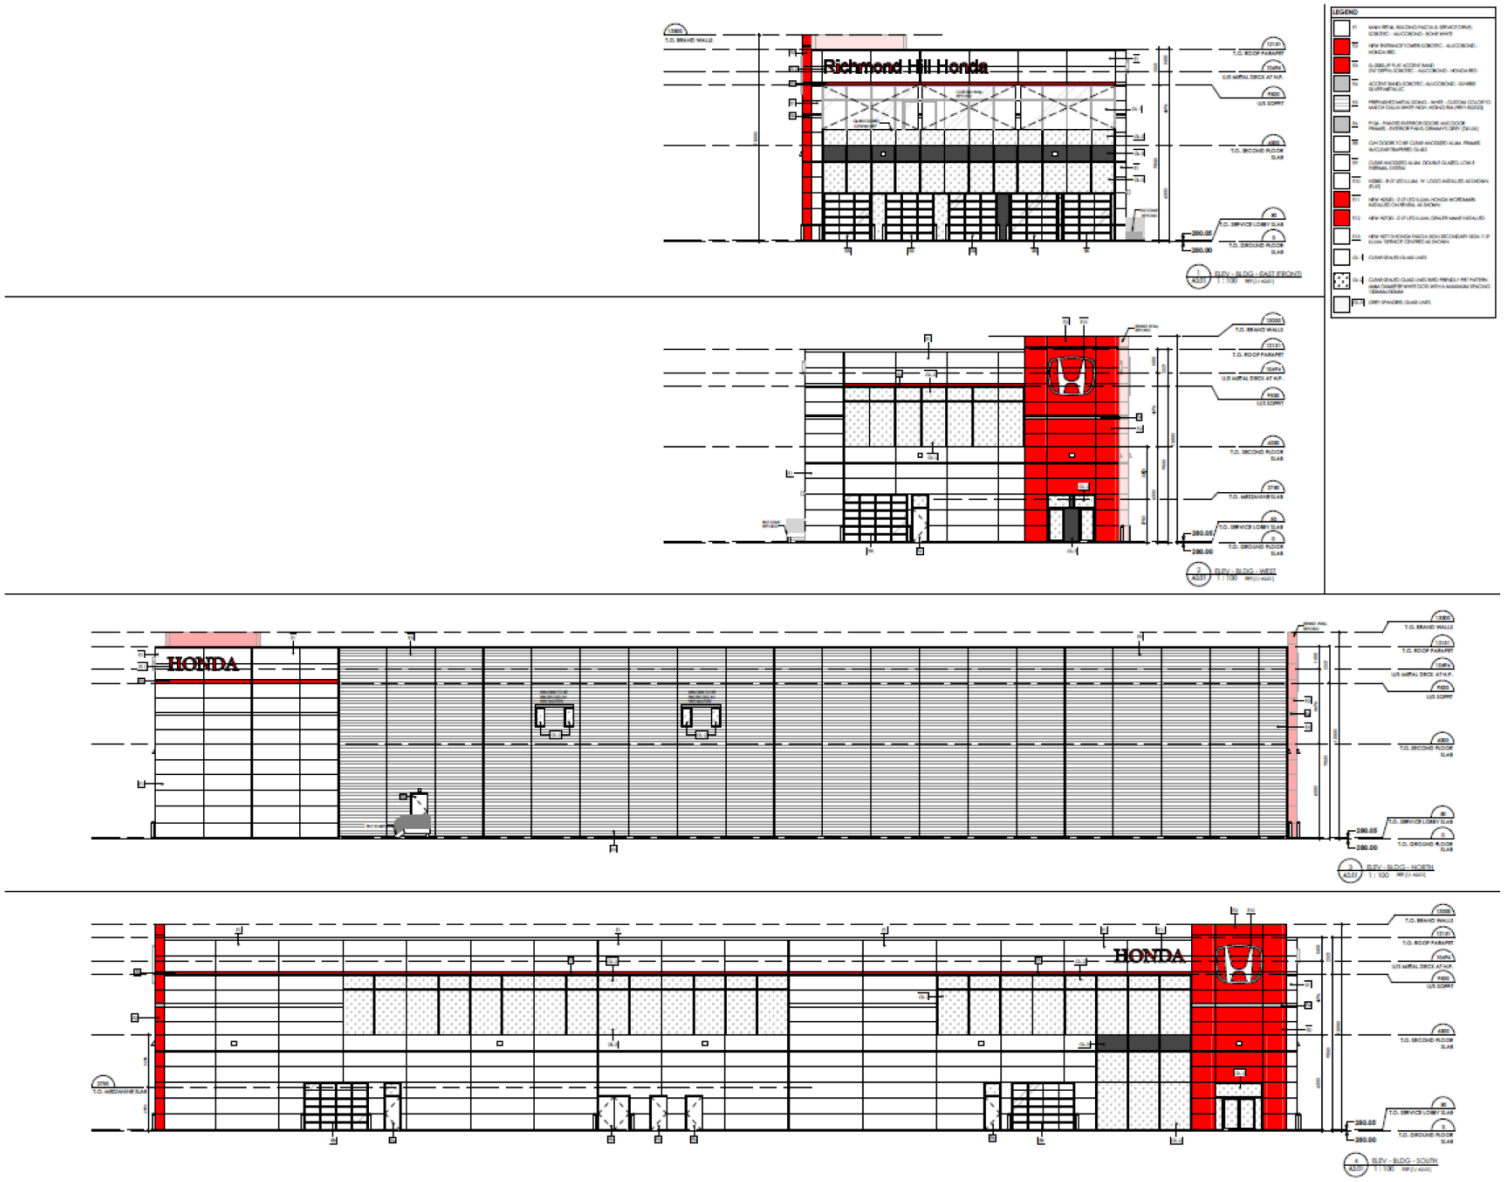

BLOCK 9 File NO. ZBLA-23-0004

11592 Yonge Street

DP/SD SRPI.23.060

CITY OF RICHMOND HILL PLANNING AND INFRASTRUCTURE DEPARTMENT

Path: \\richmondhill.local\divisions\IT\GIS\IT\Logs and Metrics\Requests\2023\20230505_DP_BLK09_ZBLA-23-0004_SRPI.23.060_Ticket549904\Tools\Staff Report maps\StaffReportMaps.aprx