MAP 8 - PROPOSED SITE PLAN

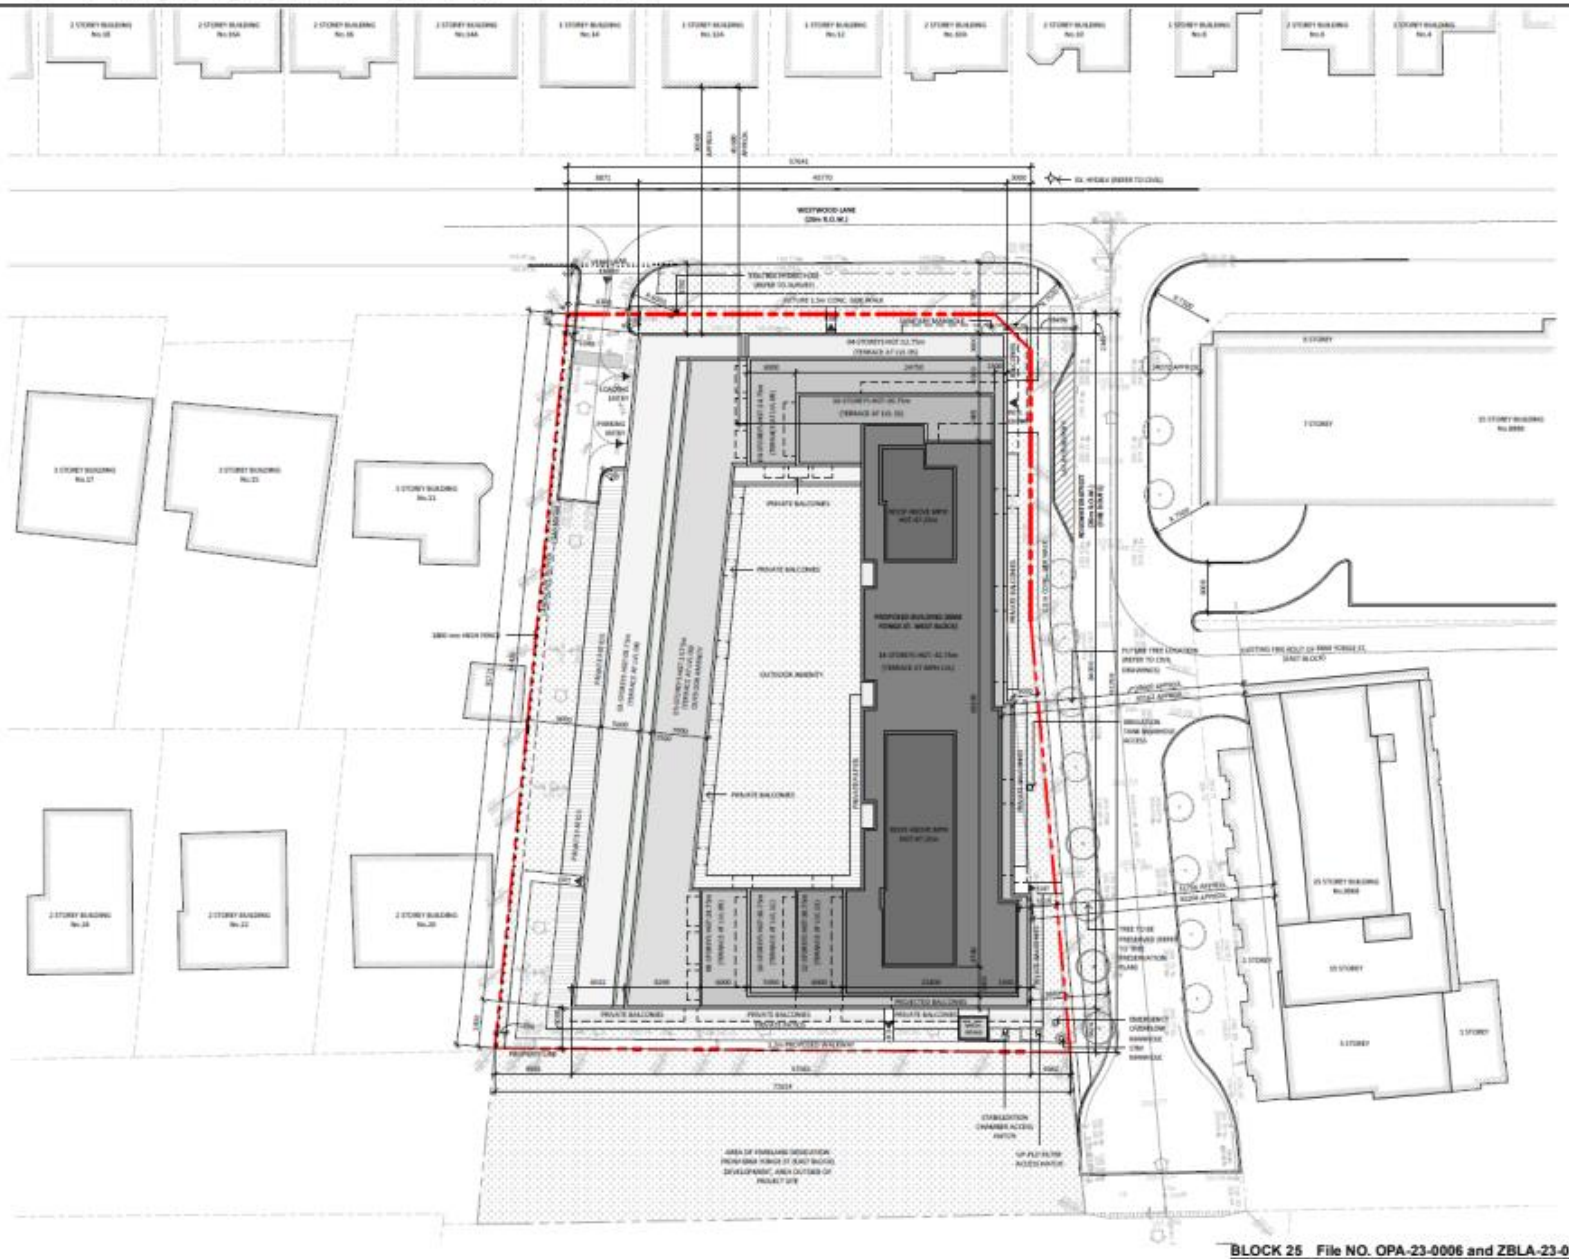

8868 YONGE STREET

FT/VC SRCM.23.17

BLOCK 25 File NO. OPA-23-0006 and ZBLA-23-0010

City of Richmond Hill
Richmond Hill Centre and Economic Development

Path: C:\Users\vasatha.candra\richmondhill.ca\Records - GIS\IT\Logs and Metrics\Requests\2023\20231004_FT_BLK25_OPA-23-0006_ZBLA-23-0010_SRCM.23.17_Ticket554230\Tools\Staff Report maps\StaffReportMaps.aprx