MAP 6 - APPROVED SITE PLAN

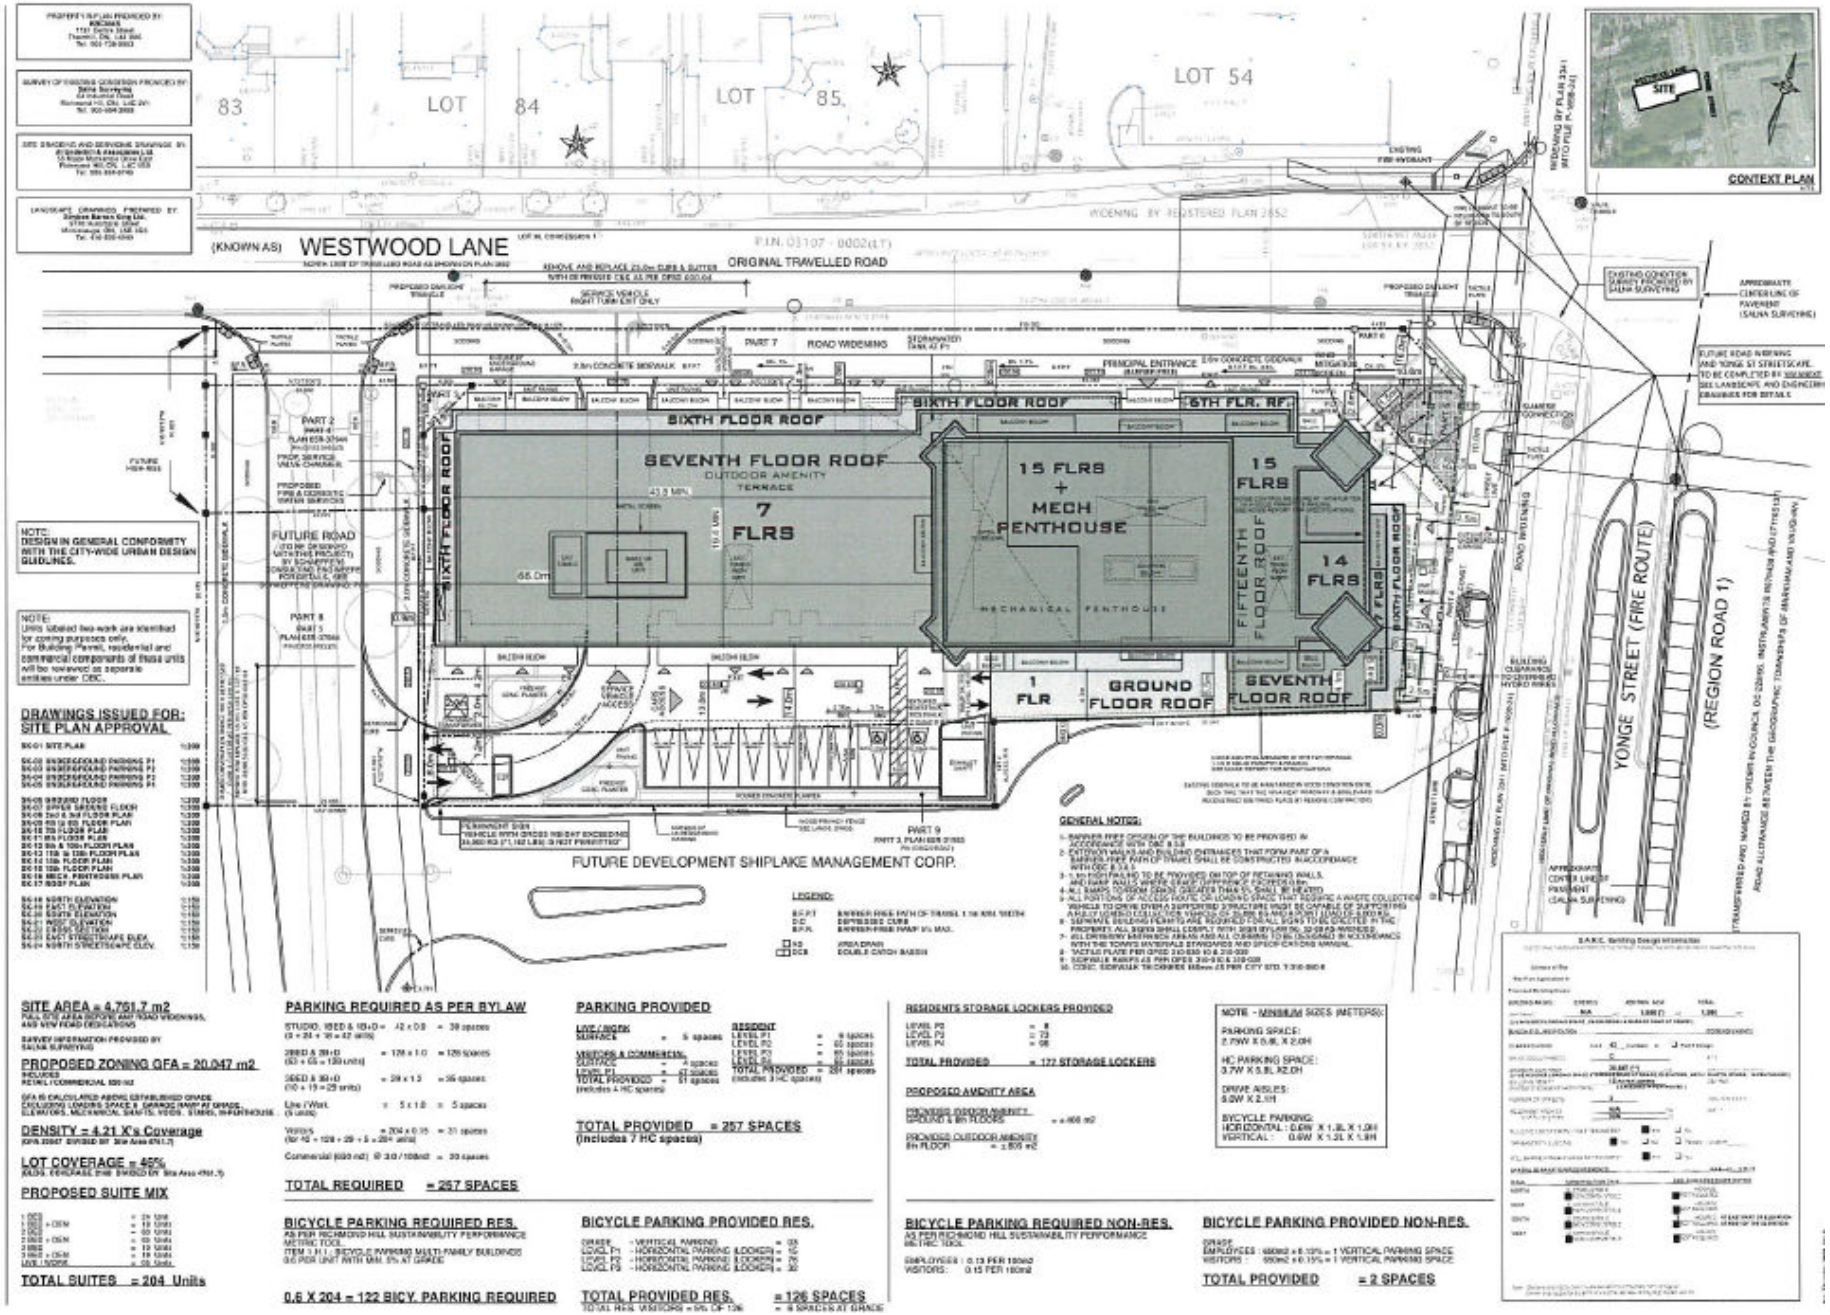

8888 Yonge Street

FT/AB SRCM.24.04

BLOCK 25 File NO. CON-24-0005

CITY OF RICHMOND HILL
RICHMOND HILL CENTRE AND ECONOMIC DEVELOPMENT