MAP 5 - PROPOSED SITE PLAN

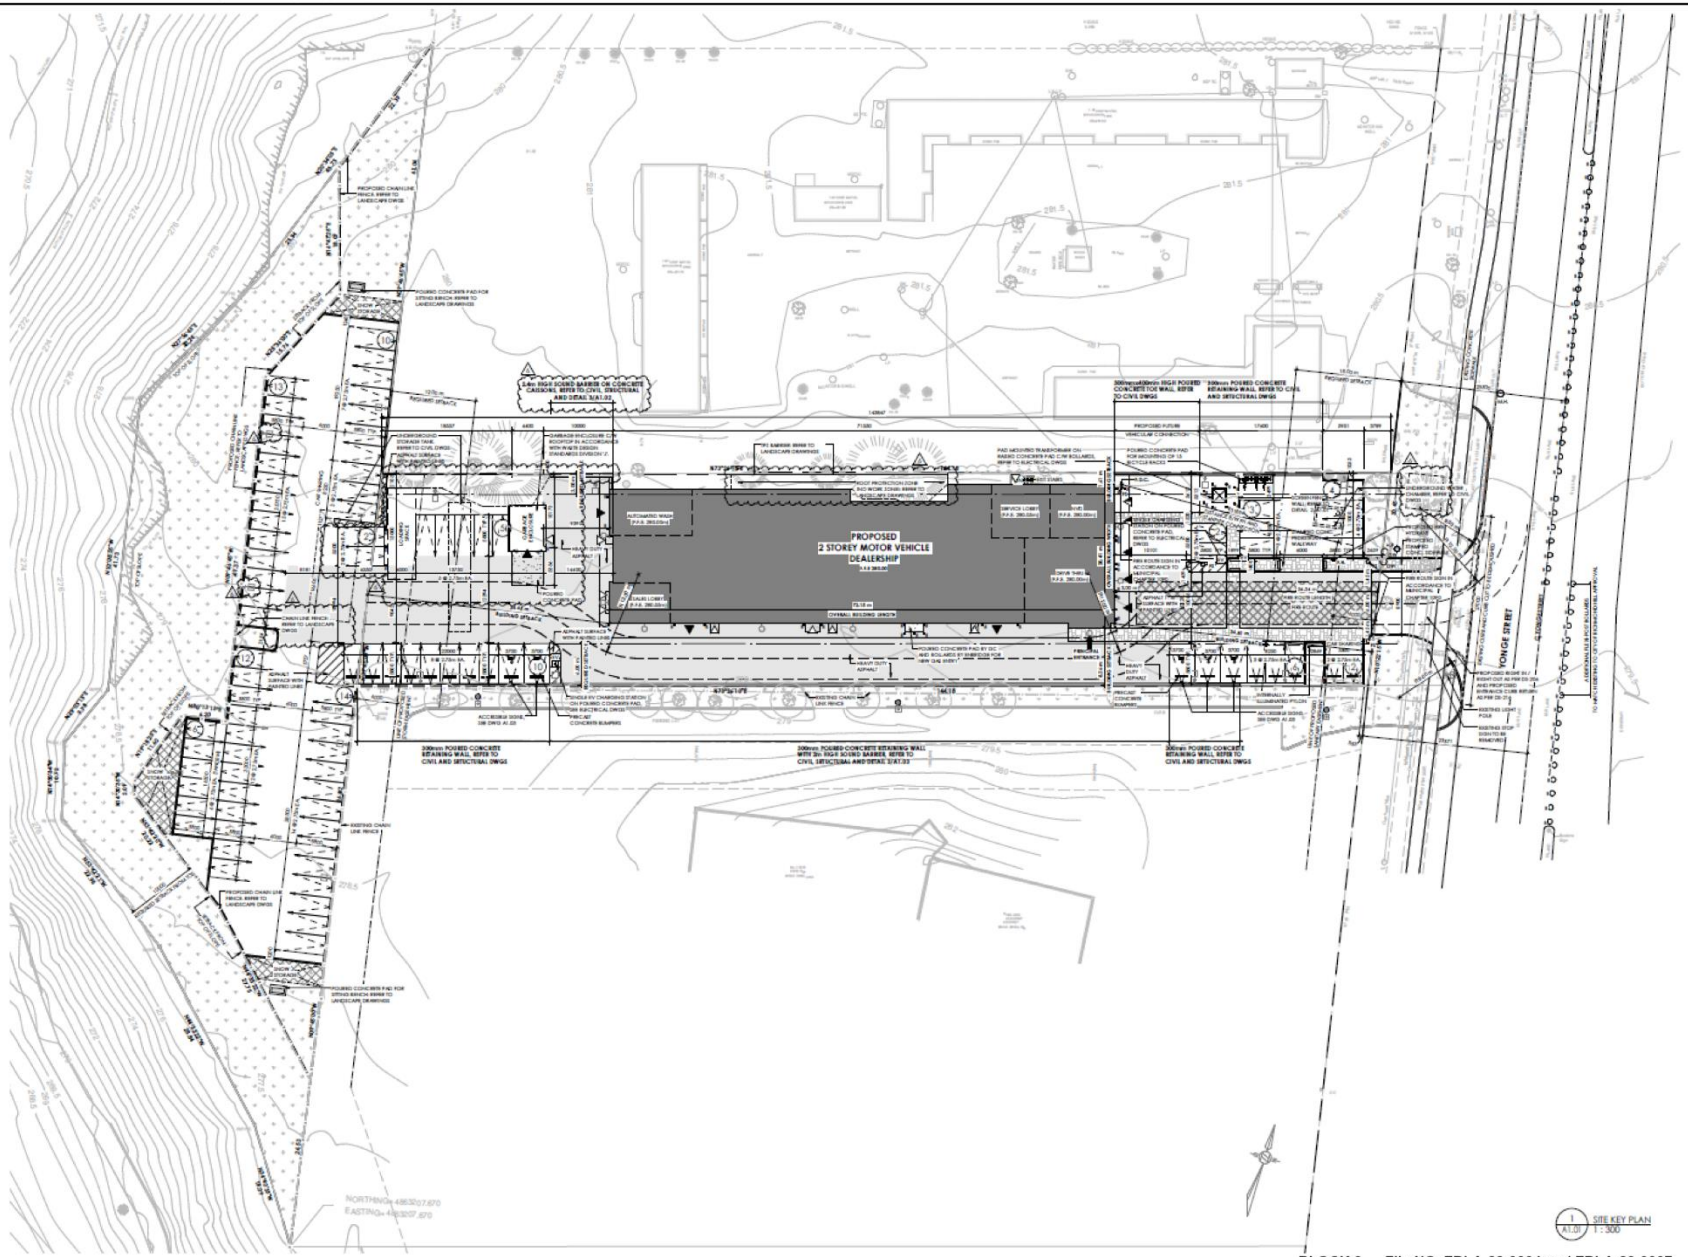

BLOCK 9 File NO. ZBLA-23-0004 and ZBLA-23-0007

11592 Yonge Street

SK/VC SRPBS.24.068

CITY OF RICHMOND HILL
PLANNING AND BUILDING SERVICES
DEPARTMENT

Path: \\PWP-NAS8\gis\Requests\2024\20240502_SK_LocationMap_11592YongeStreet_Ticket560708\Staff Report Map\Tools\Staff Report maps\StaffReportMaps.aprx