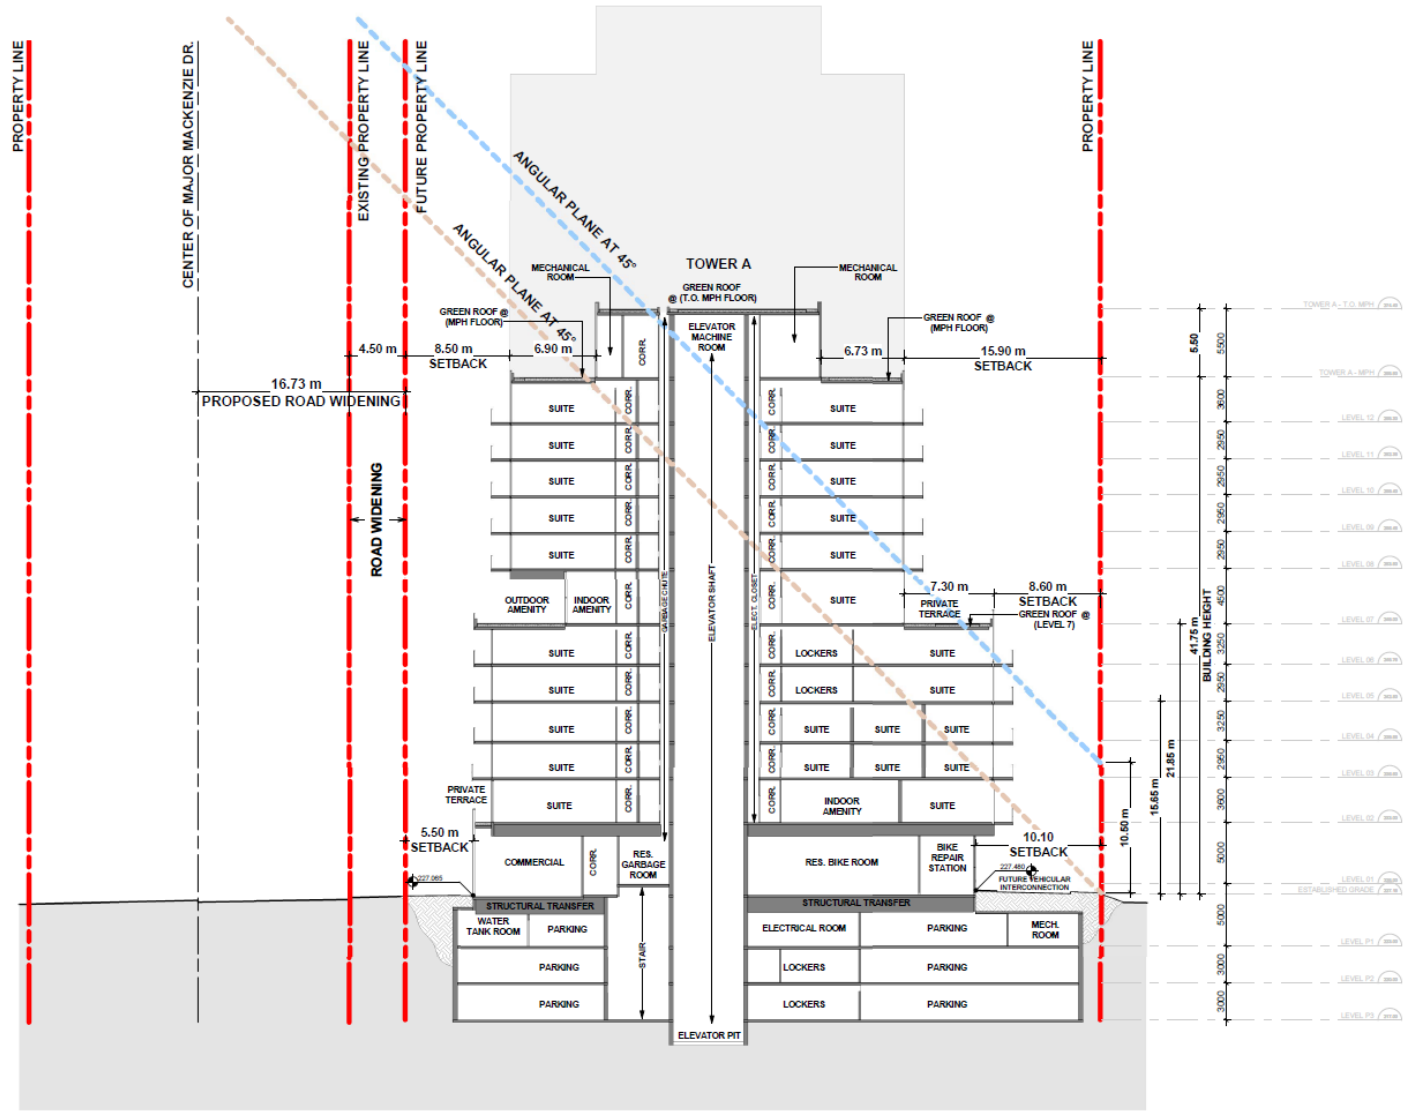

Map 8 Angular Plane Elevation

Address: 539, 543, 551, 559 and 563 Major Mackenzie Drive East and 148, 154 and 158 Maple Avenue

SRPBS.24.094

City File: OPA-23-0010 and ZBLA-23-0014