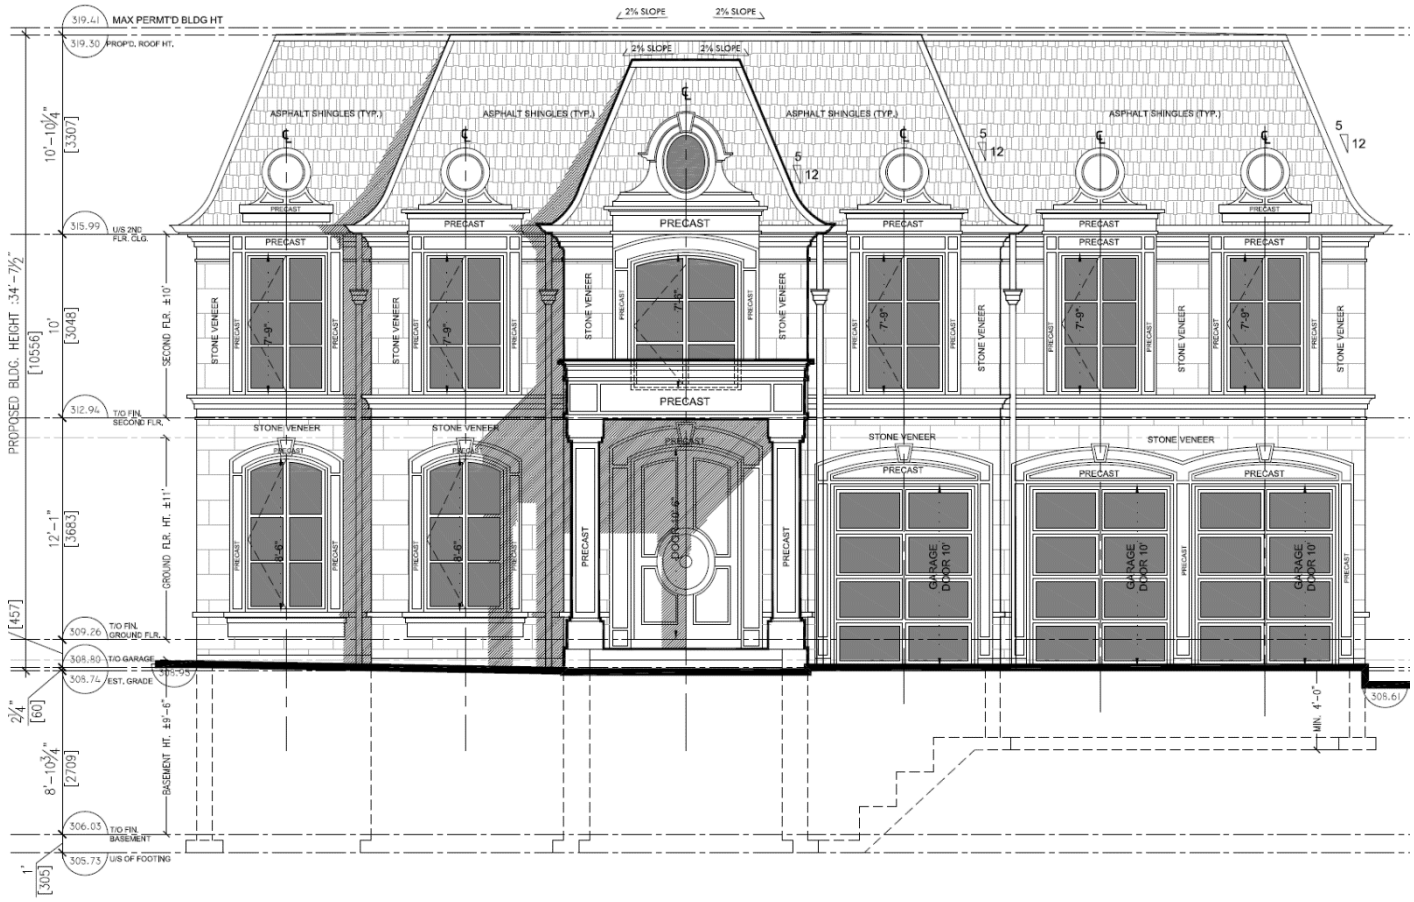

Map 6 Proposed Elevation Plan (North Lot)

Address: 11 Cynthia Crescent

SRPBS.24.120

City File: ZBLA-24-0010