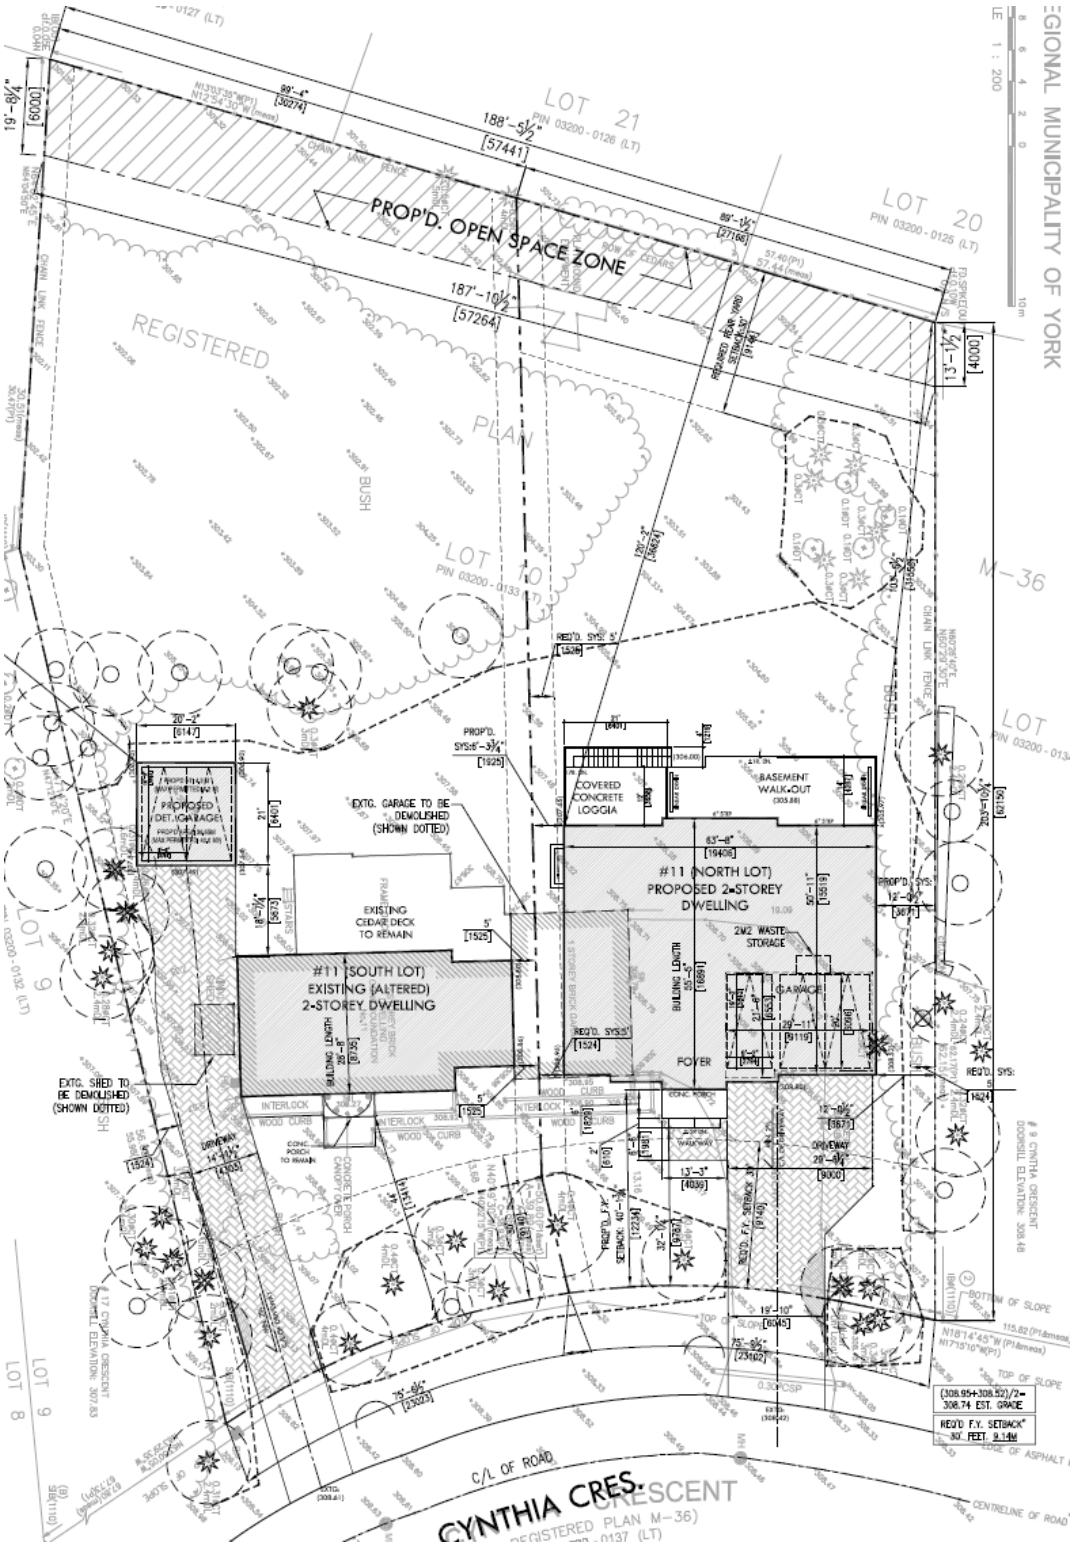

Map 5 Proposed Site Plan

Address: 11 Cynthia Crescent

SRPBS.25.043

City File: ZBLA-24-0010