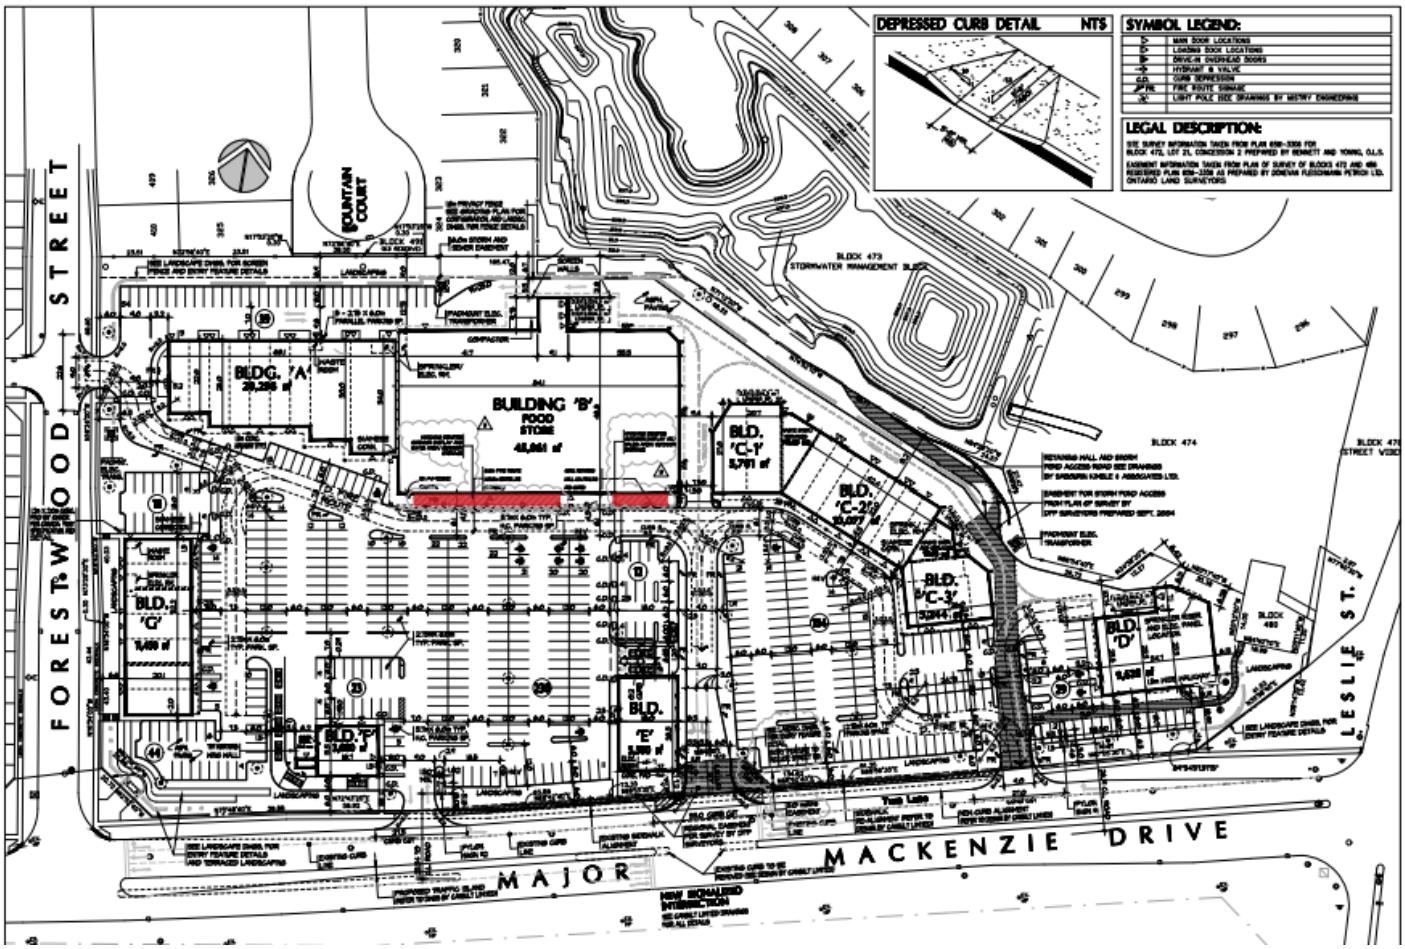

Map 5 Proposed Site Plan

Address: 1430 Mackenzie Drive East

SRPBS.25.084

City File: ZBLA-25-0008